3

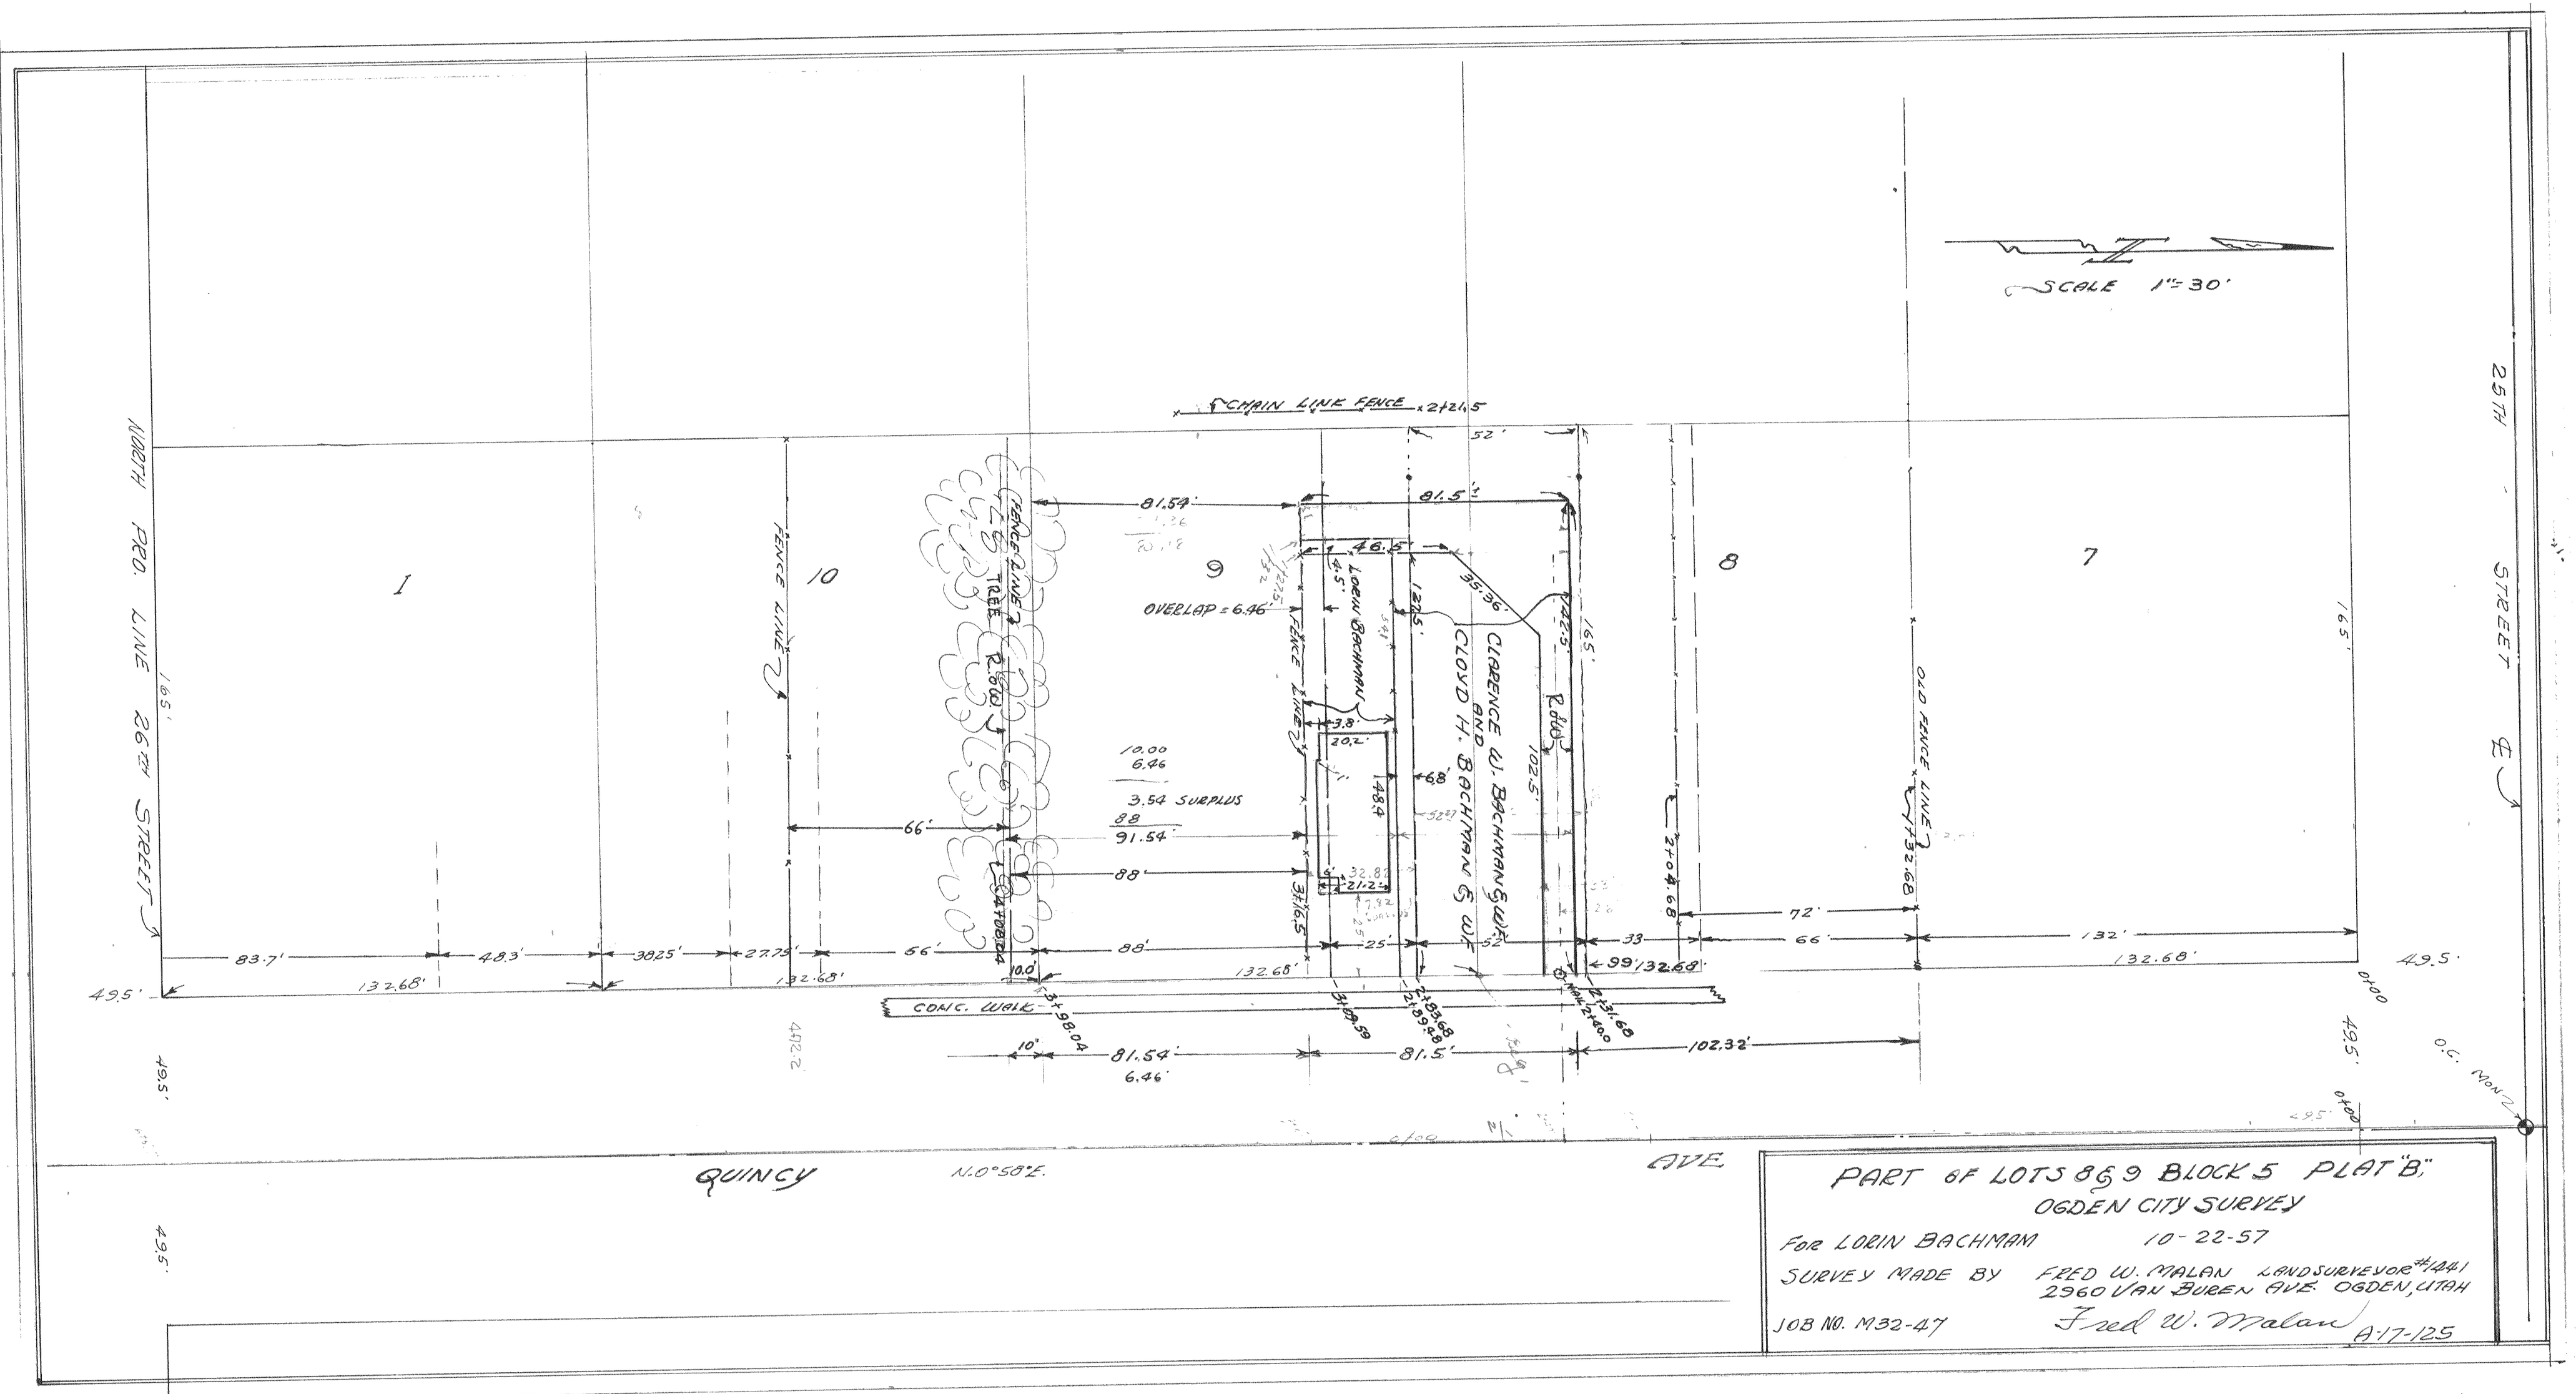
SCALE 1"=30'
CHAIN LINK FENCE
NORTH PRO. LINE
26TH STREET
25TH STREET
QUINCY AVE.
N.0°58'E.
FENCE LINE
FENCE LINE
OLD FENCE LINE
CONC. WALK
TREE
OVERLAP = 6.46'
LORIN BACHMAN
CLARENCE W. BACHMAN & WF
CLOYD H. BACHMAN & WF
1
10
9
8
7
O.C. NON-
PART OF LOTS 8 & 9 BLOCK 5 PLAT "B"
OGDEN CITY SURVEY
For LORIN BACHMAN 10-22-57
SURVEY MADE BY FRED W. MALAN LANDSURVEYOR #1441
2960 VAN BUREN AVE. OGDEN, UTAH
JOB NO. M32-47
Fred W. Malan
A-17-125