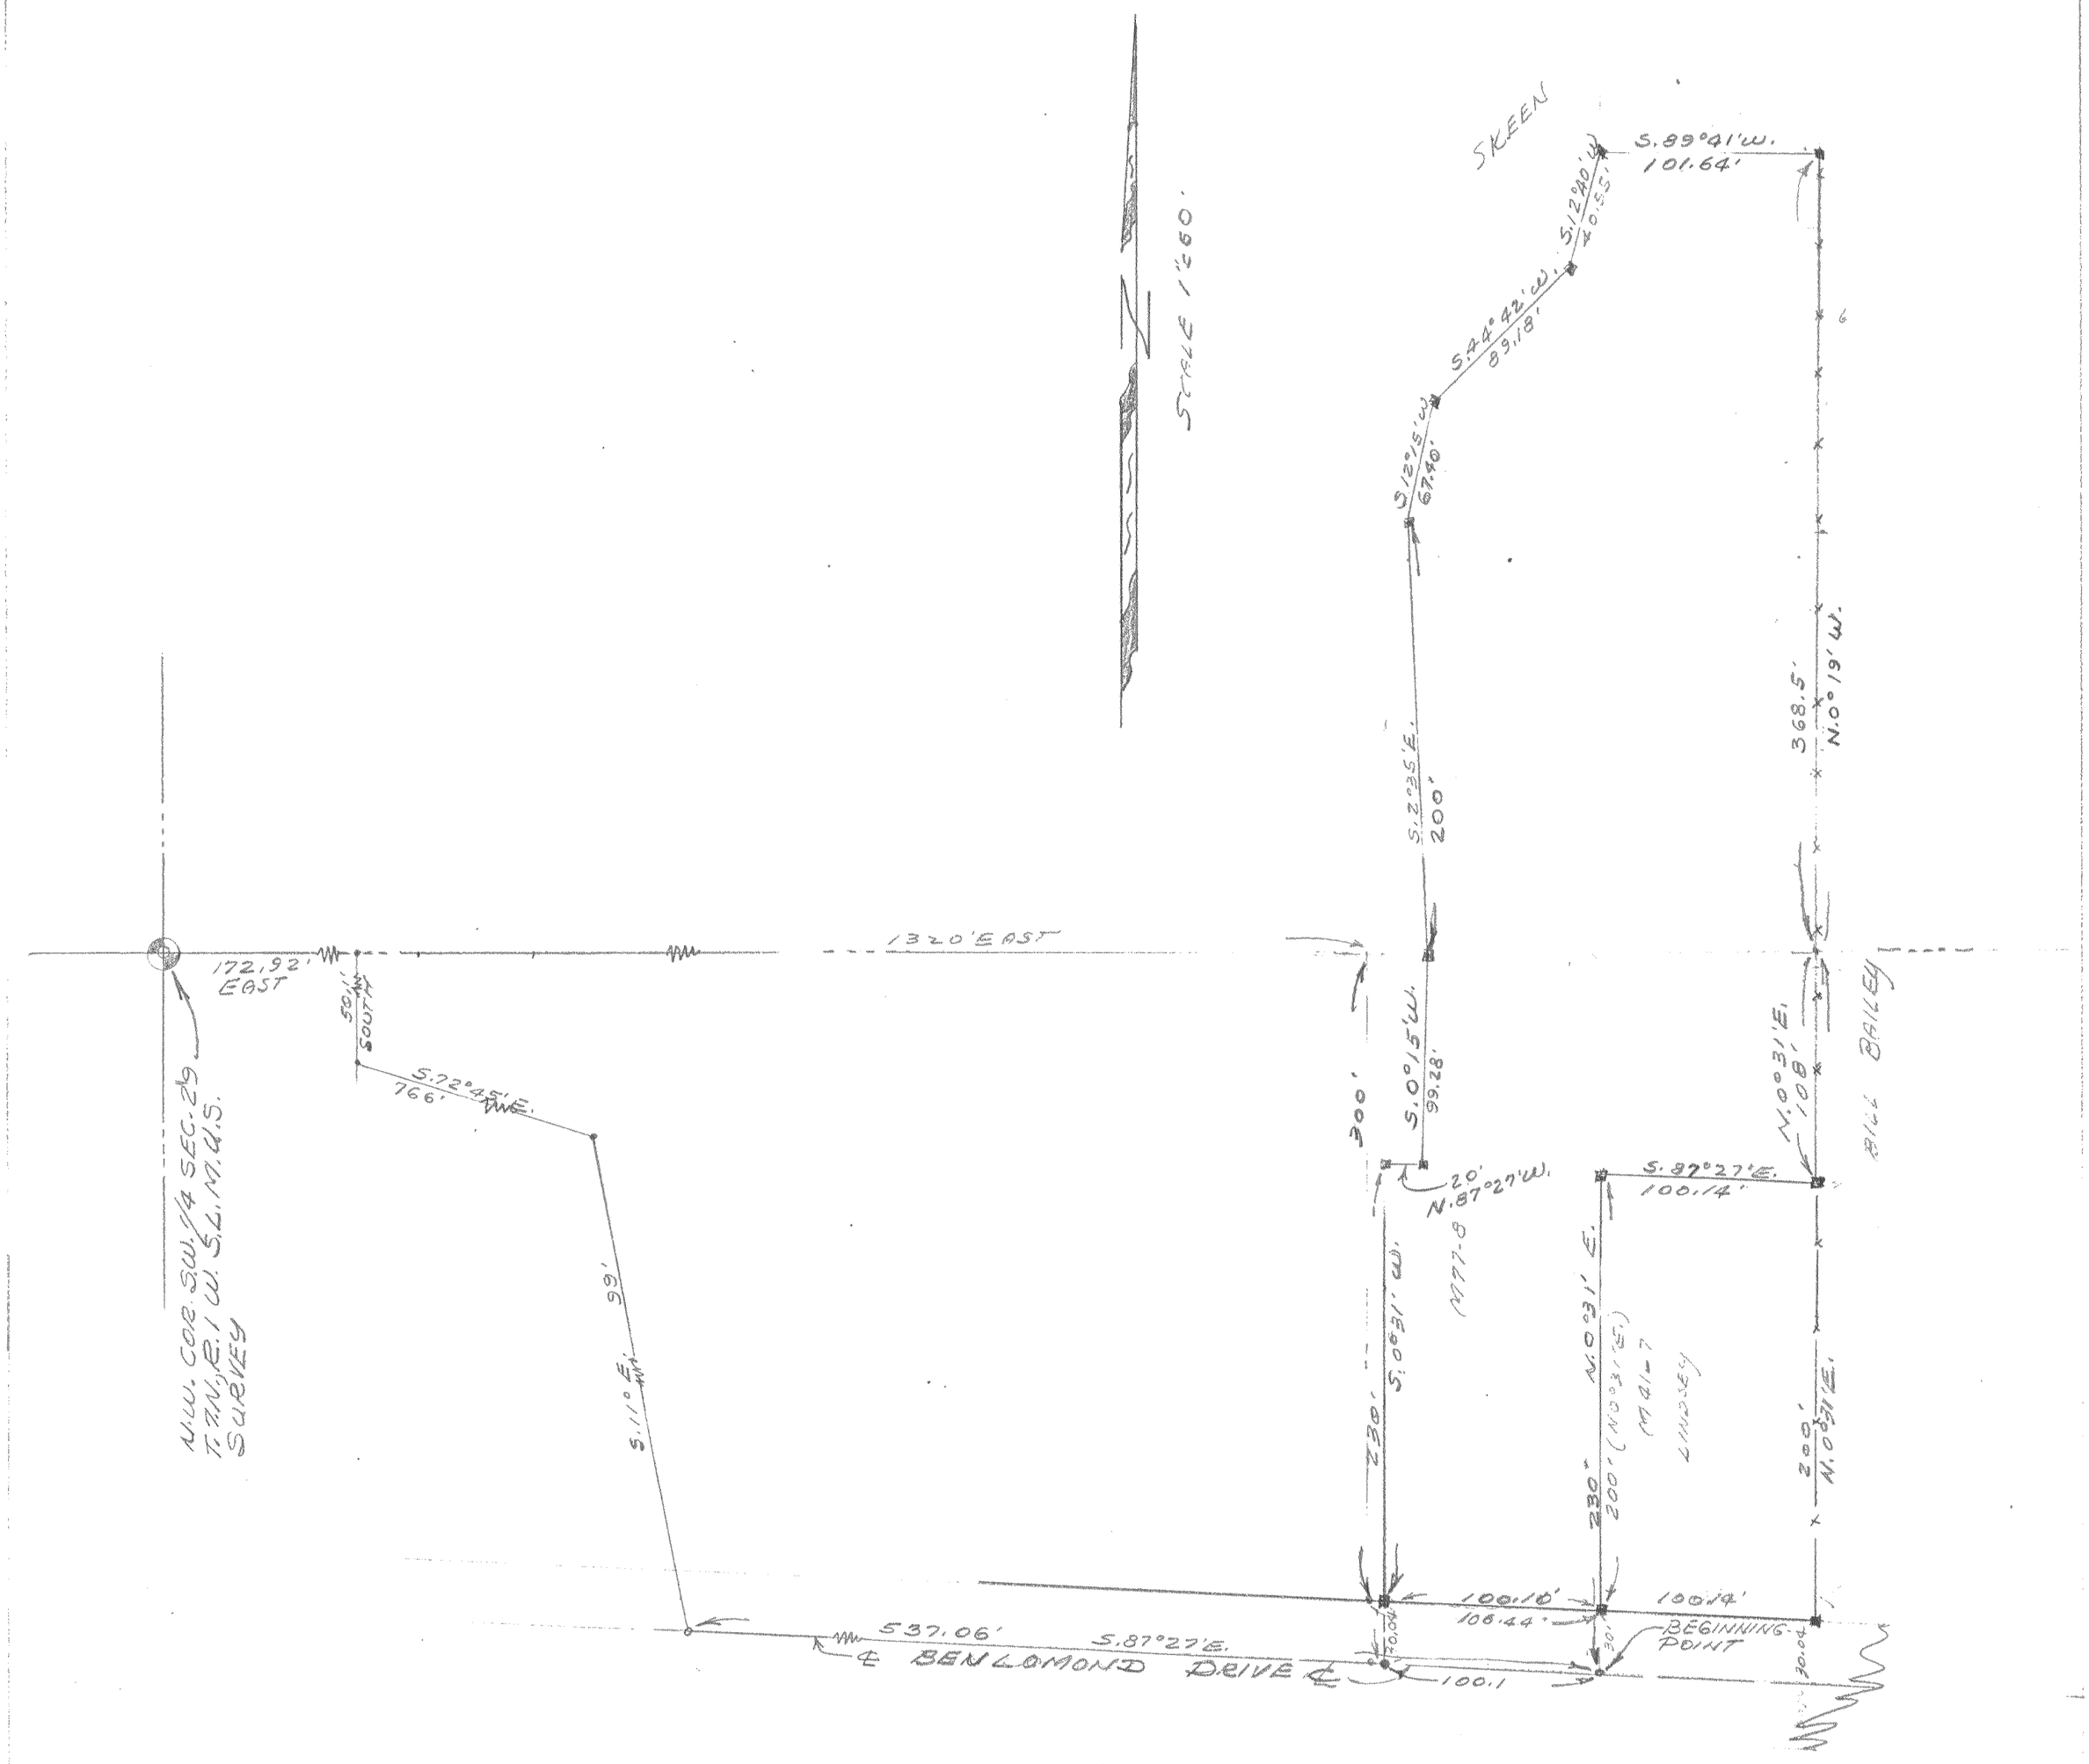

Surveyor's Certificate

To whom it may concern, I, Fred W. Malan, do hereby certify that I have made a survey of the following described property:

Part of the West one half of Section 29 T.7N., R.1W., S.L.B.&M.U.S.Survey; Beginning at a point in the center line of Lomond View Drive 172.92 feet East, 50.1 feet South, 766 feet S.72°45'E., and S.11°00'E. 99 feet to the center of said road and S.87°27'E. along said center 537.06 feet to the west line of the Grant T. Lindsey property and the true point of beginning; running thence N.00°31'E. 230.00 feet; thence S.87°27'E. 100.14 feet; thence N.00°31'E. 108 feet and N.00°19'W. 368.50 feet along fence line which defines the property line between Skeen and Bailey; thence S.89°41'W. 101.65 feet; thence S.13°40'W. 40.55 feet; thence S.44°42'W. 89.18 feet; thence S.12°15'W. 67.40feet; thence S.2°35'E. 200.00 feet; thence S.00°15'W. 99.28 feet; thence N.89°27'W. 20.00 feet; thence S.00°31'W. 30.00 feet to the center of said road ; thence S.87°27'E. 100.10 feet to the beginning; Except the public road right of way over the South 30 feet thereof.

Fred W. Malan

Fred W. Malan 2411 Kiesel Bldg. Ogden, Utah

FRED W. MALAN 2960 VAN BUREN AVE. OGDEN, UTAH	LAND SURVEYOR NUMBER 1441 PHONE EX 4-8021

PART W 1/4 SEC. 29 T. 7N, R1W, S.L.M.U.S.S.
PLEASANT VIEW, WEBER CO., UTAH
FOR: KENNETH SKEEN, 1862 W. PLEASANT VIEW DR. PLEASANT VIEW DRIVE
PROP. AT ABOUT 228 W., LOMOND VIEW DR.
OGDEN P.O. PLEASANT VIEW, UTAH

DRAWN BY: F.W.M.	SURVEYED BY F.W.M. & K.S.	JOB No. M77-8 REF M41-8-457
TRC'D BY:	APPROVED — BY	
CHK'D BY:	DATE 1-29-66 SCALE: 1"=60'	FILE No. A17-192-B 191 - CONT.