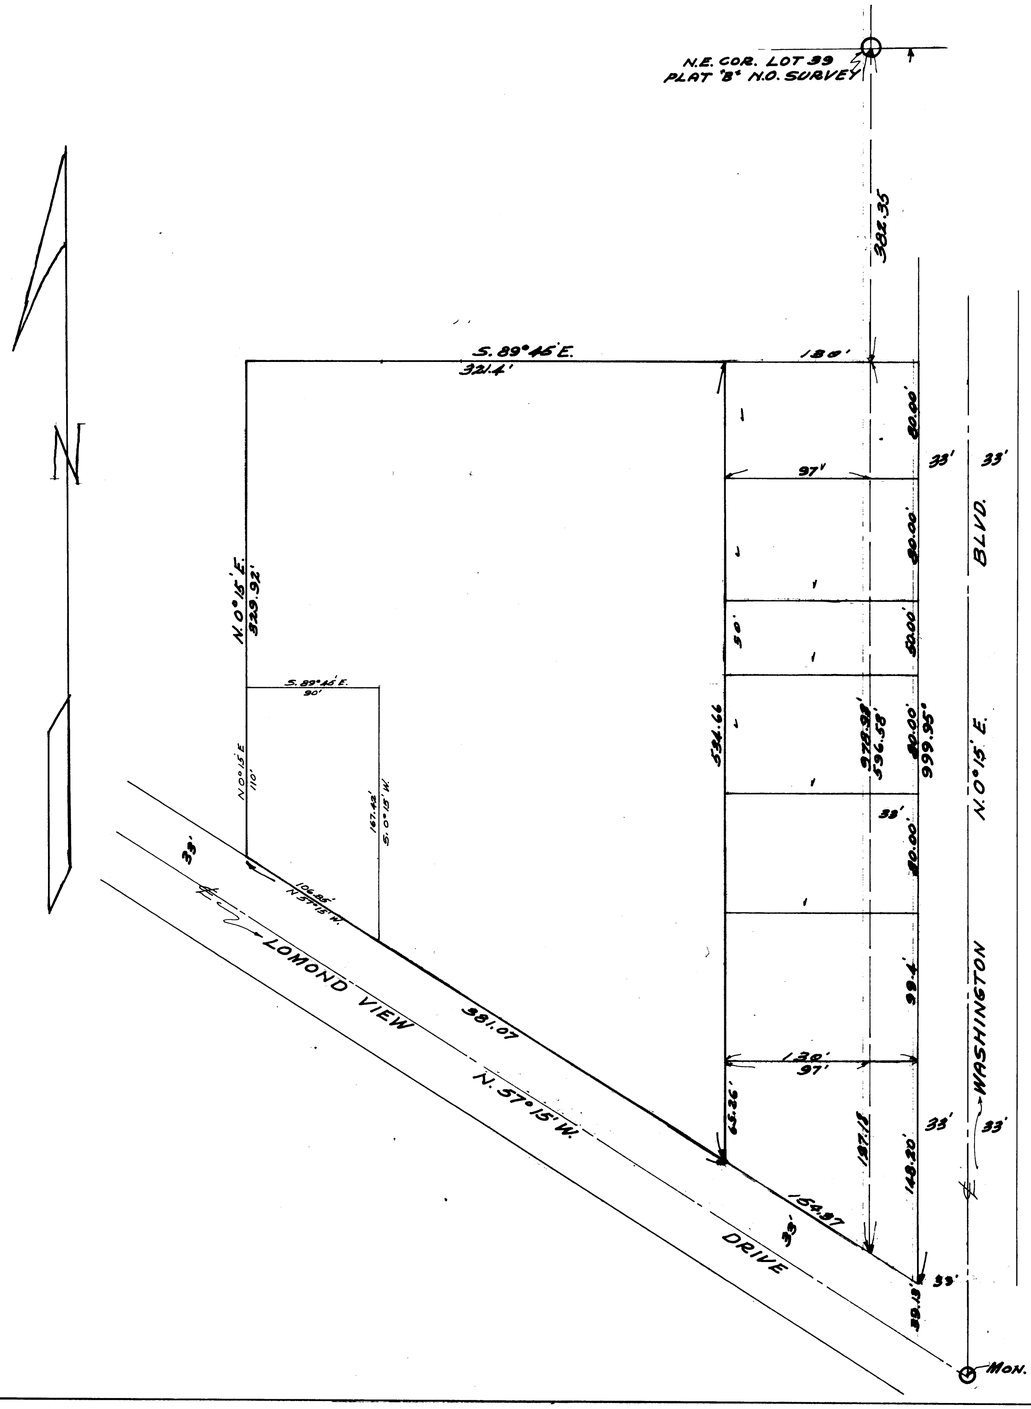


| | | |
|---|---|---|
| FRED W. MALAN<br>2010 VAN BUREN AVE.<br>OGDEN, UTAH | LAND SURVEYOR<br>NUMBER 1441<br>PHONE EX 4-8021 | |
| PART OF SEC 29 T 7N R 1W S.L.B.&M. U.S.S.<br>RECD BY DAVID JONES<br>2200 W. - 450 E. NORTH OGDEN, UTAH<br>OR 3173, 8th.<br>PRELIMINARY PLAN SHAW PROP. | | |
| DRAWN BY: | SURVEYED BY | JOB No. 1460-13 |
| TRC'D BY: | APPROVED — BY | |
| CHK'D BY: | DATE 12-10-62 SCALE: 1"=50' | FILE No. 917-377 |