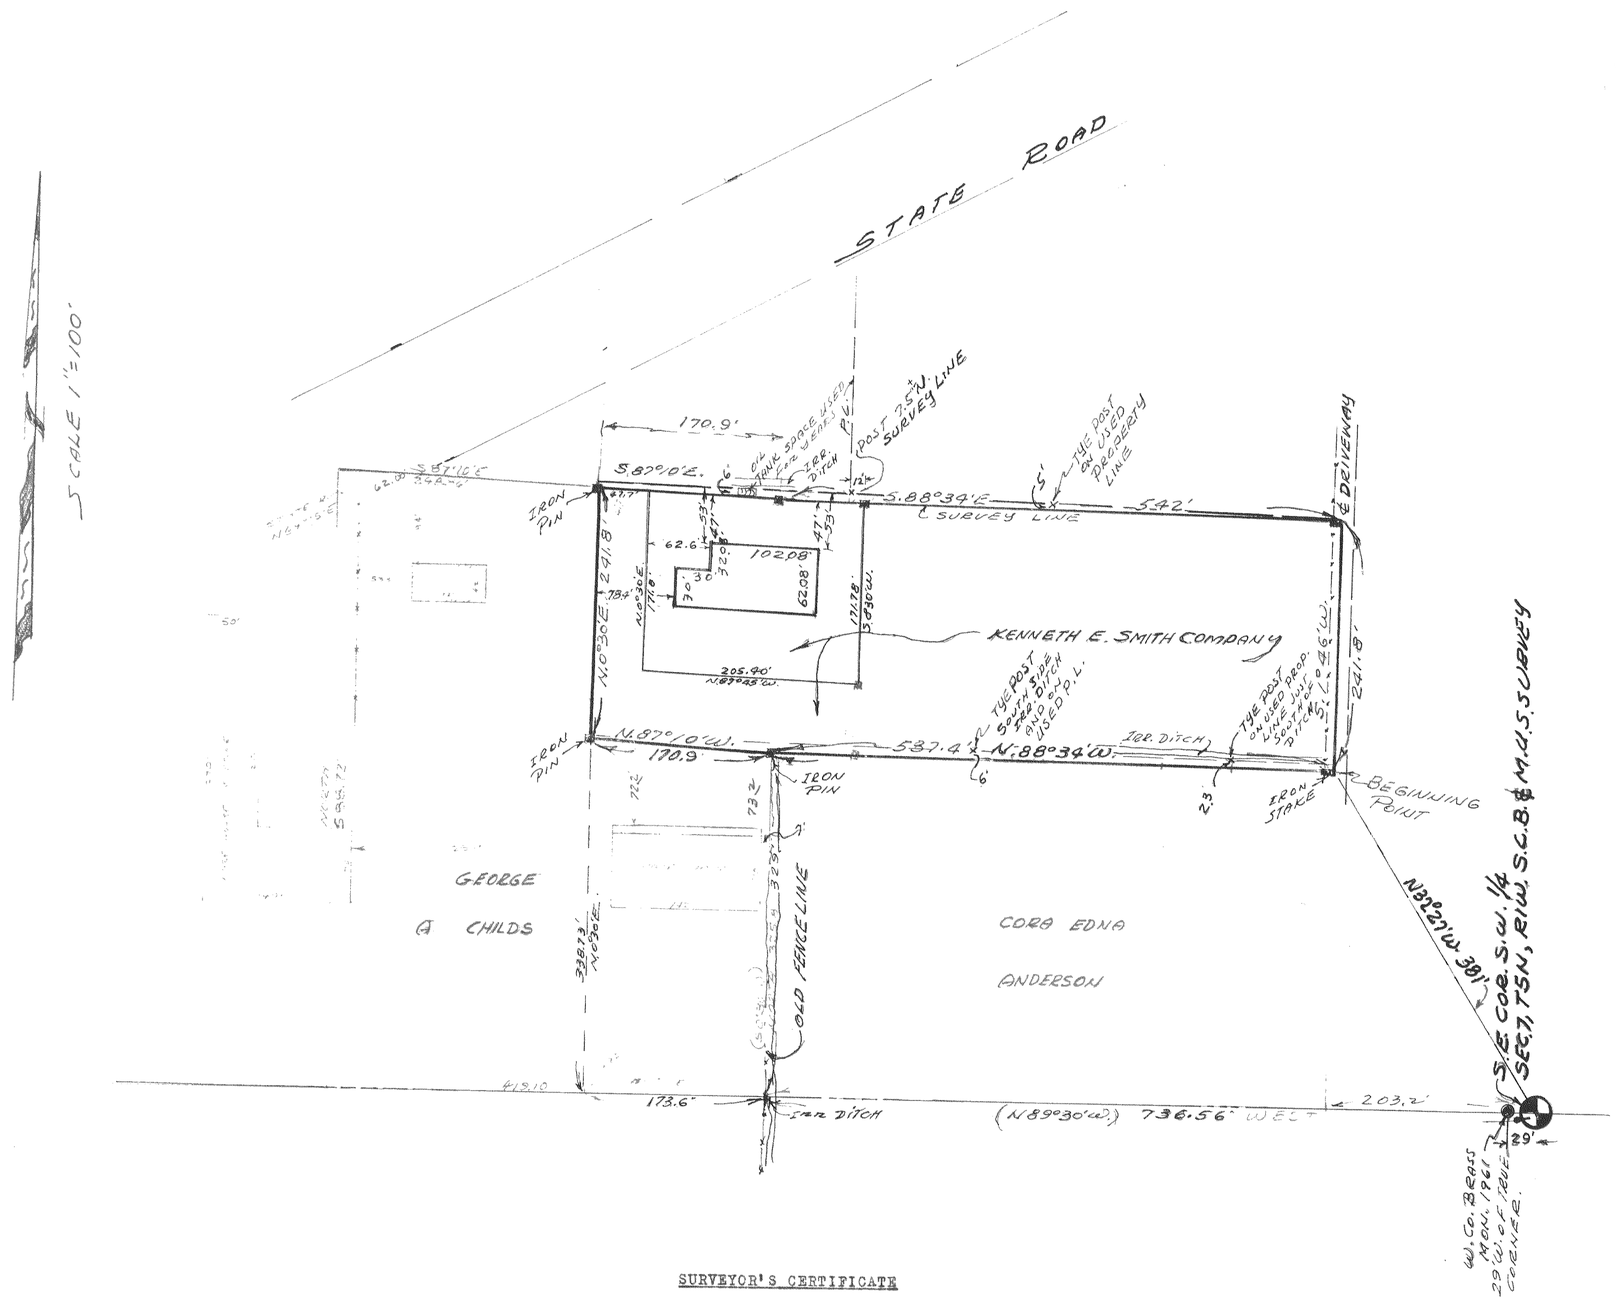

SURVEYOR'S CERTIFICATE

TO WHOM IT MAY CONCEREN: I, FRED W. MALAN do hereby certify that I am a registered Land Surveyor, and that I hold Certificate No. 1441, as prescribed by the Laws of the State of Utah, and I have made a survey of the following described property:

A part of the Southwest Quarter of Section 7, Township 5 North, Range 1 West, Salt Lake Meridian, U. S. Survey: Beginning at a point in center of a driveway North 32°27' West 381 feet from the Southeast corner of said quarter section; and running thence North 88°34' West 537.4 feet; thence North 87°10' West 170.9 feet; thence North 0°30' East 241.8 feet; thence South 87°10' East 170.9 feet; thence South 88°34' East 542 feet to center of right of way; thence South 1°46' West 241.8 feet to the place of beginning.

I further certify that the above plat correctly shows the true dimensions of the property surveyed and of the improvements located thereon and their position on the said property.

JULY 23, 1963
Date

Fred W. Malan
FRED W. MALAN Ogden, Utah
REGISTERED LAND SURVEYOR CER. NO. 1441

FRED W. MALAN 2960 VAN BUREN AVE. OGDEN, UTAH	LAND SURVEYOR NUMBER 1441 PHONE EX 4-8021

KENNETH E. SMITH COMPANY PROP.
A PART S.W. 1/4, SEC 7, T5N, R1W, S.L.M.
REG. BY: KENNETH E. SMITH S.L. CITY, UTAH

DRAWN BY: F.W.M. CHECKED BY: F.W.M. Job No. M63-63
TRCD BY: APPROVED BY:
CHKD BY: FWM DATE 7/23/63 SCALE 1"=100' FILE No. A17-407