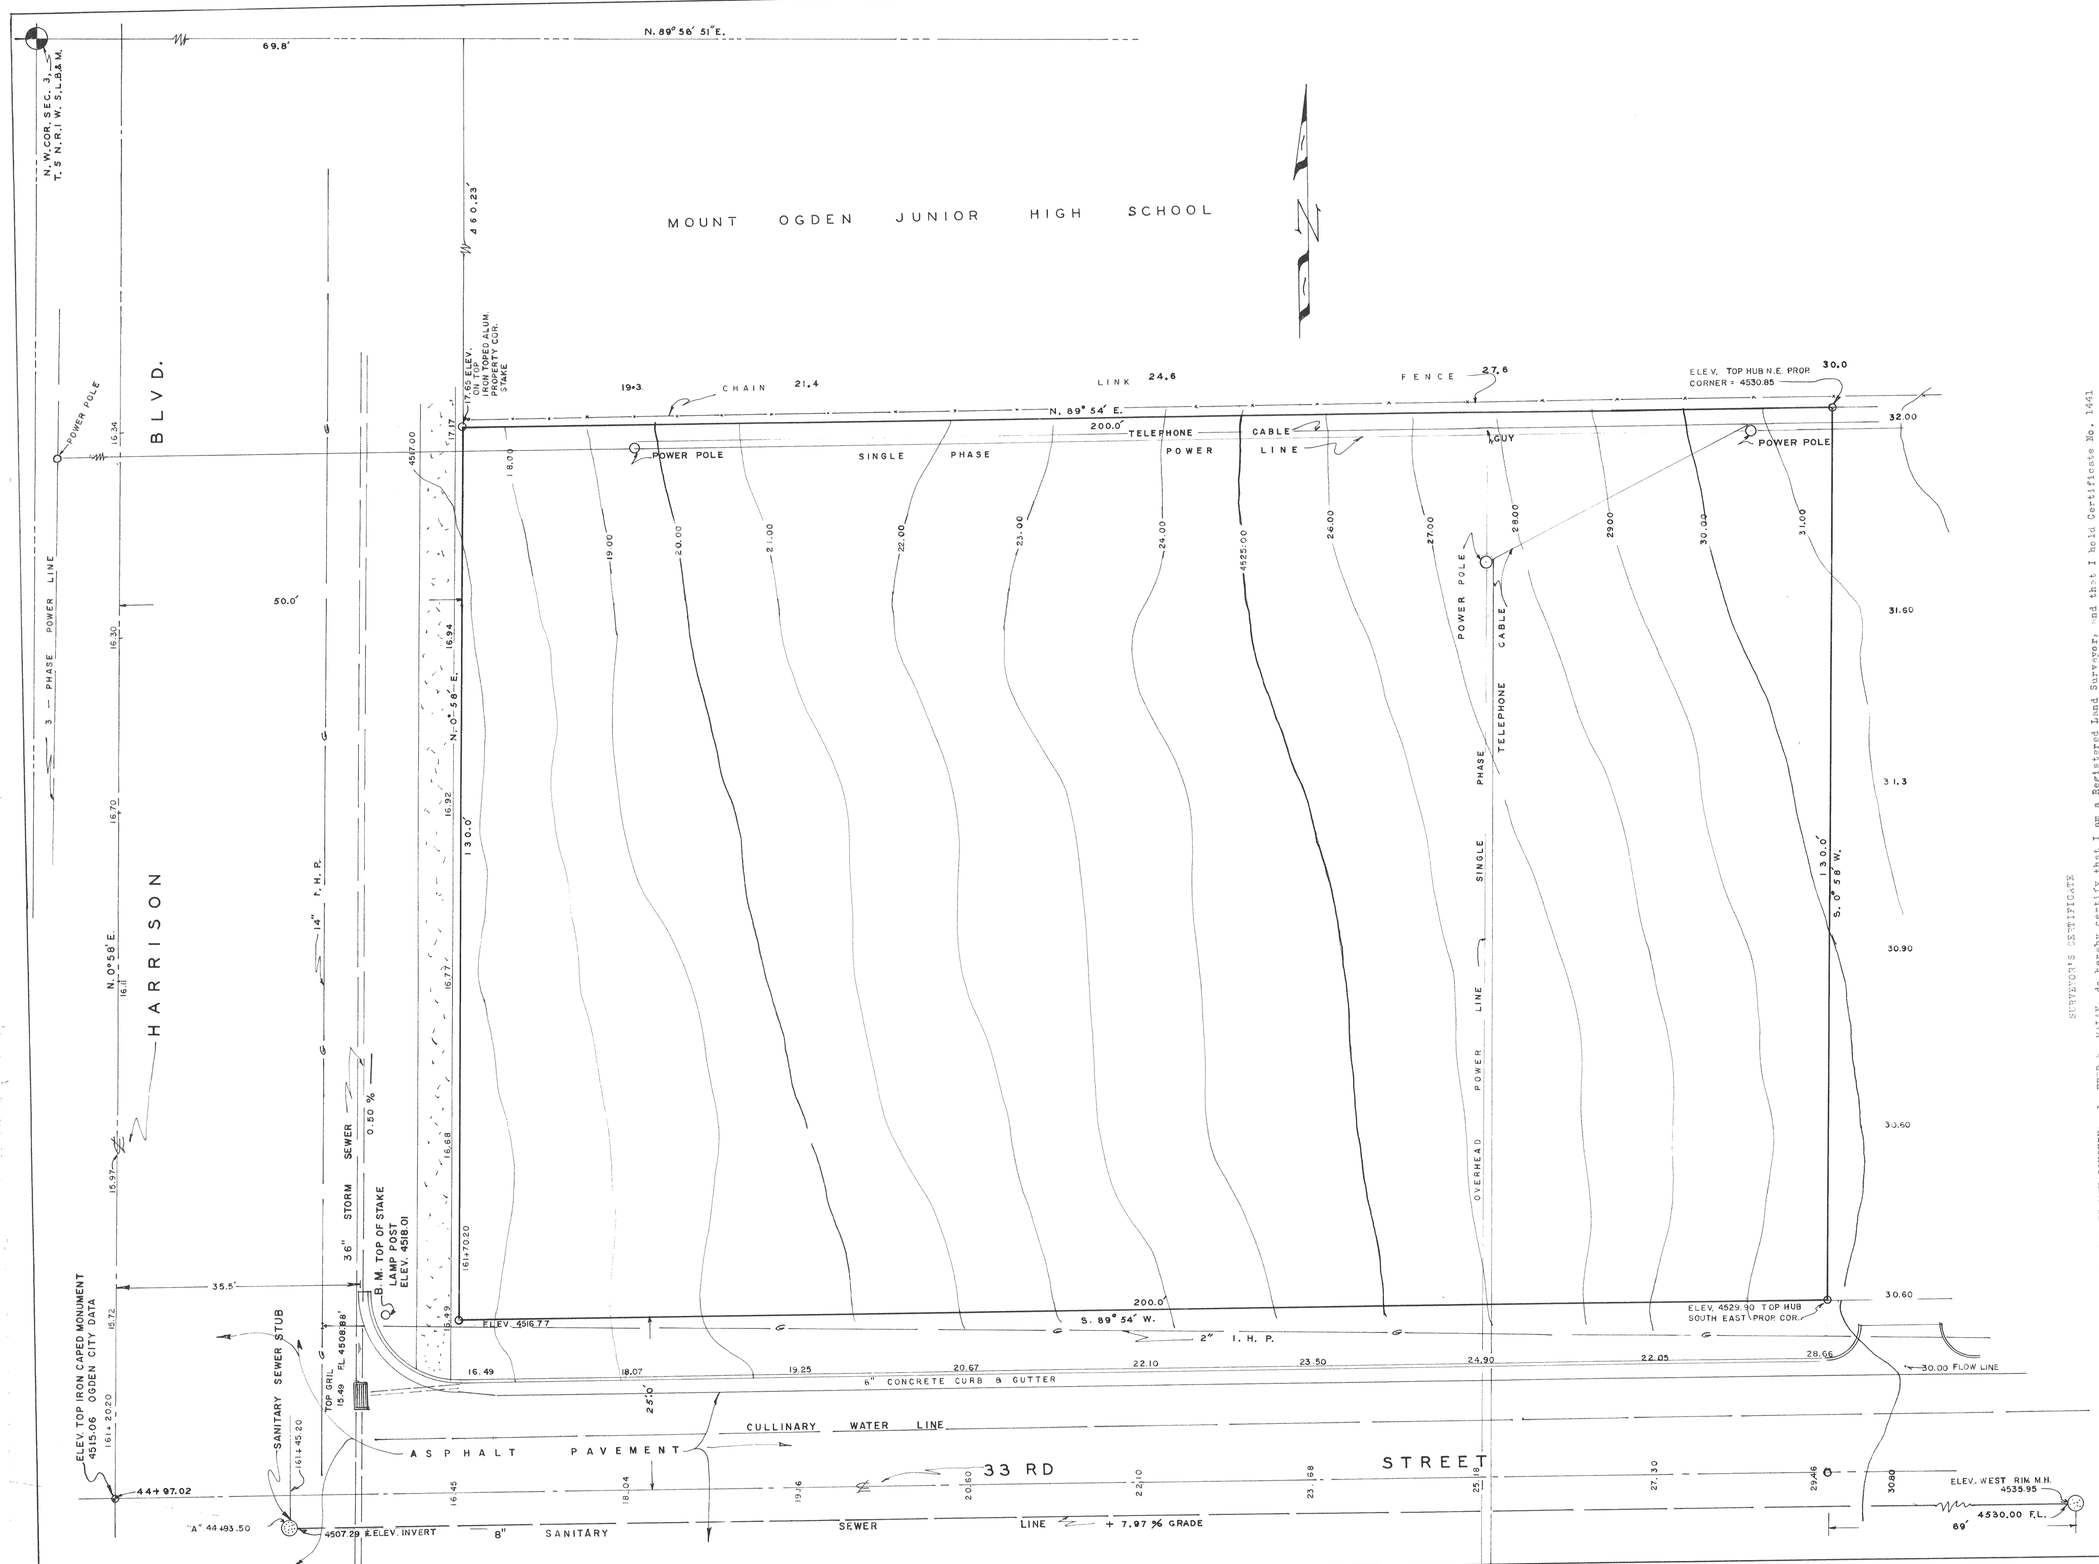

SURVEYOR'S CERTIFICATE

TO WHOM IT MAY CONCERN: I, FRED W. MALAN, do hereby certify that I am a Registered Land Surveyor, and that I hold Certificate No. 1441 as prescribed by the laws of the State of Utah, and I have made a survey of the following described property:

A part of the Northwest quarter of Section 3, Township 5 North, Range 1 West, Salt Lake Meridian, U. S. Survey:

Beginning at a point on the East line of Harrison Boulevard, South 89° 56' 51" East 69.80 feet and South 0° 58' West 460.23 feet from the Northwest corner of said Quarter section; running thence South 0° 58' West along the East line of Harrison Boulevard a distance of 130 feet to the North line of 33rd Street; thence North 89° 54' East along North line of Street a distance of 200 feet; thence North 0° 58' East 130 feet; thence South 89° 54' West 200 feet to the place of beginning.

I further certify that the above plat correctly shows the true dimensions of the property surveyed and of the improvements located thereon and their position on the said property; and further that none of the improvements on the above described premises encroach upon adjoining properties, and that no improvements, fences, or eaves of adjoining properties encroach upon the above described property and that there are no violations of the building restriction or zoning ordinances, except as shown and designated on the plat.

FRED W. MALAN, 2960 Van Buren Ave. Ogden, Utah

Fred W. Malan

Registered Land Surveyor Certificate No. 1441

Job No. M56-19 A17-420

February 12, 1964
Date

FRED W. MALAN 2960 VAN BUREN AVE. OGDEN, UTAH	LAND SURVEYOR NUMBER 1441 PHONE EX 4-8021

PART OF N.W. 1/4 SEC. 3,
T. 5 N. R. 1 W. S.L.B.& M. U.S.S.
FOR CHURCH OF JESUS CHRIST OF L.D.S.
REQ. BY ALBERT BOTT PRES. MT. OGDEN STAKE.

DRAWN BY: K.W.M SURVEYED BY: F. W. M & EARL H.		JB No. M 68-13 56-17
TRC'D BY: M.W.B.	APPROVED — BY	
CHK'D BY:	DATE 2-6-64 SCALE: 1" = 10'	FILE No. A17-420