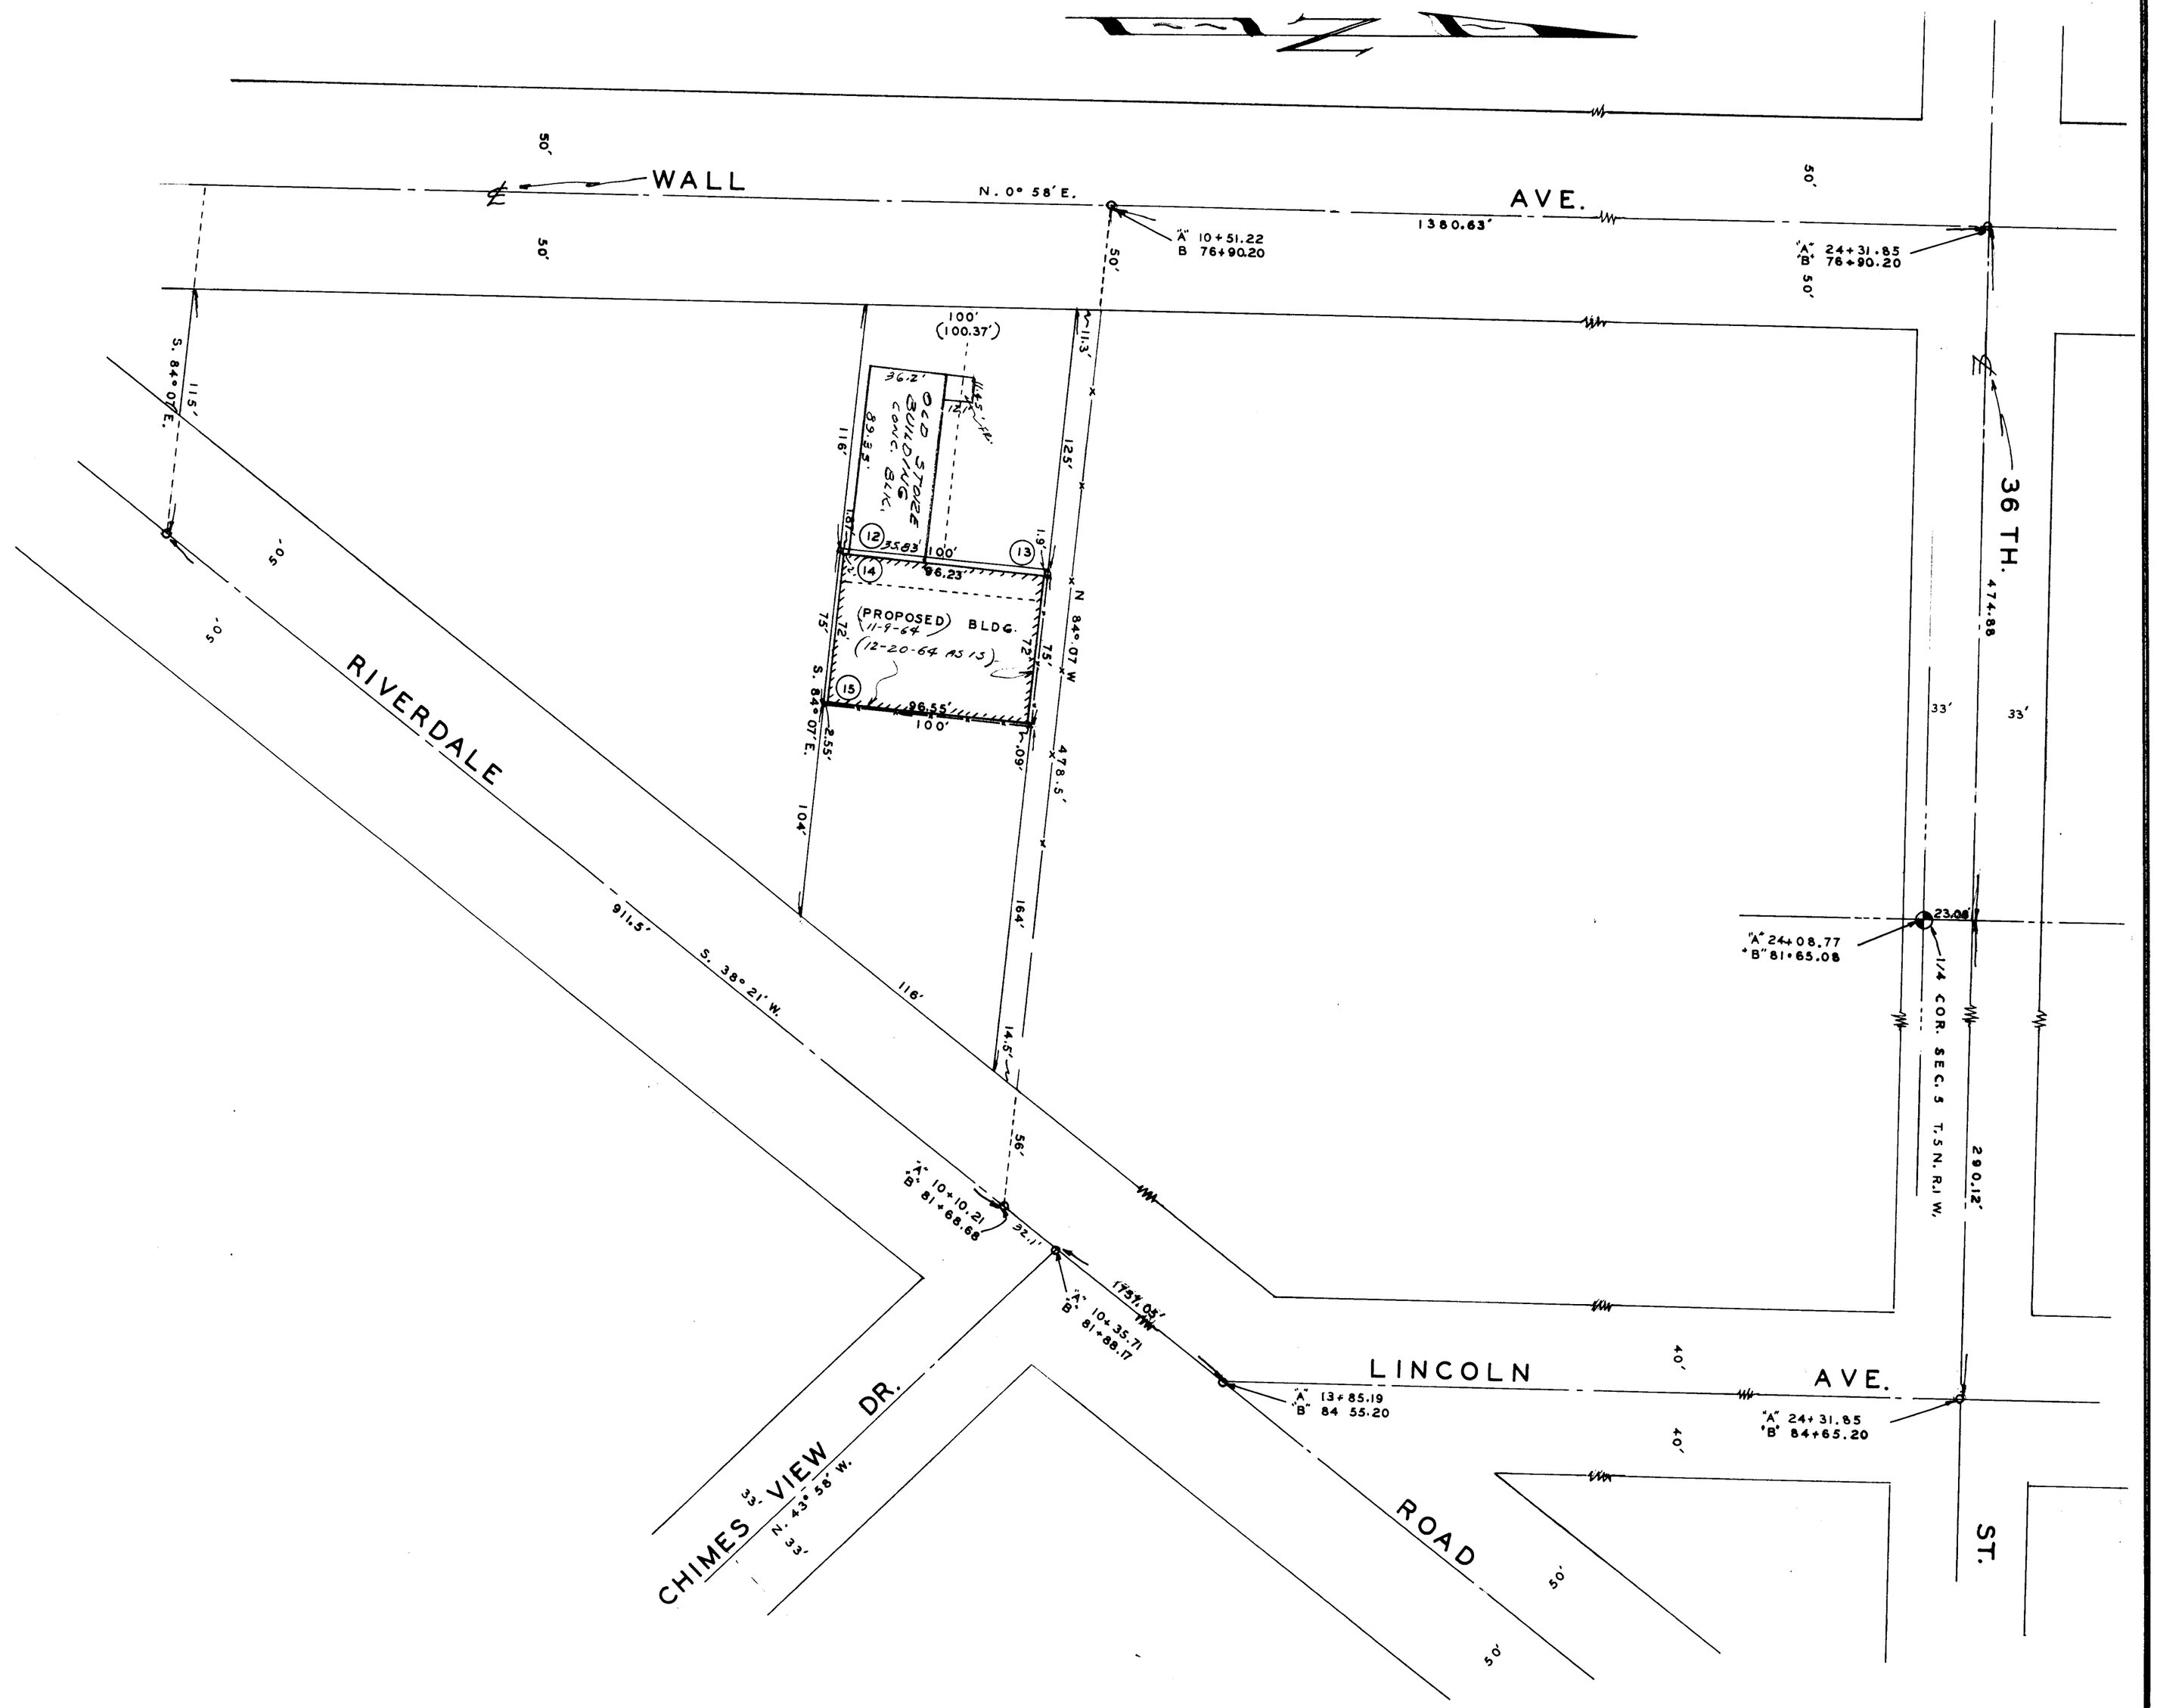

SIGNED — Fred W. Malan

FRED W. MALAN 2960 VAN BUREN AVE. OGDEN, UTAH	LAND SURVEYOR NUMBER 1441 PHONE EX 4-8021

FOR: RICHARD C. & GARY A. BOSWORTH
3920 WALL AVE. OGDEN, UTAH.
WAYNE TAYLOR 1658 CHILDS AVE. OGDEN, UT. CONTRACTOR
LOTS 12, 13, 14 & 15. BURCH ADDITION

DRAWN BY: E.W.M	SURVEYED BY F. W. M.	JOB No. M-70-53
TRC'D BY: M W B	APPROVED — BY	
CHK'D BY:	DATE 11-9-64 SCALE: 1" = 50'	FILE No. A17-441