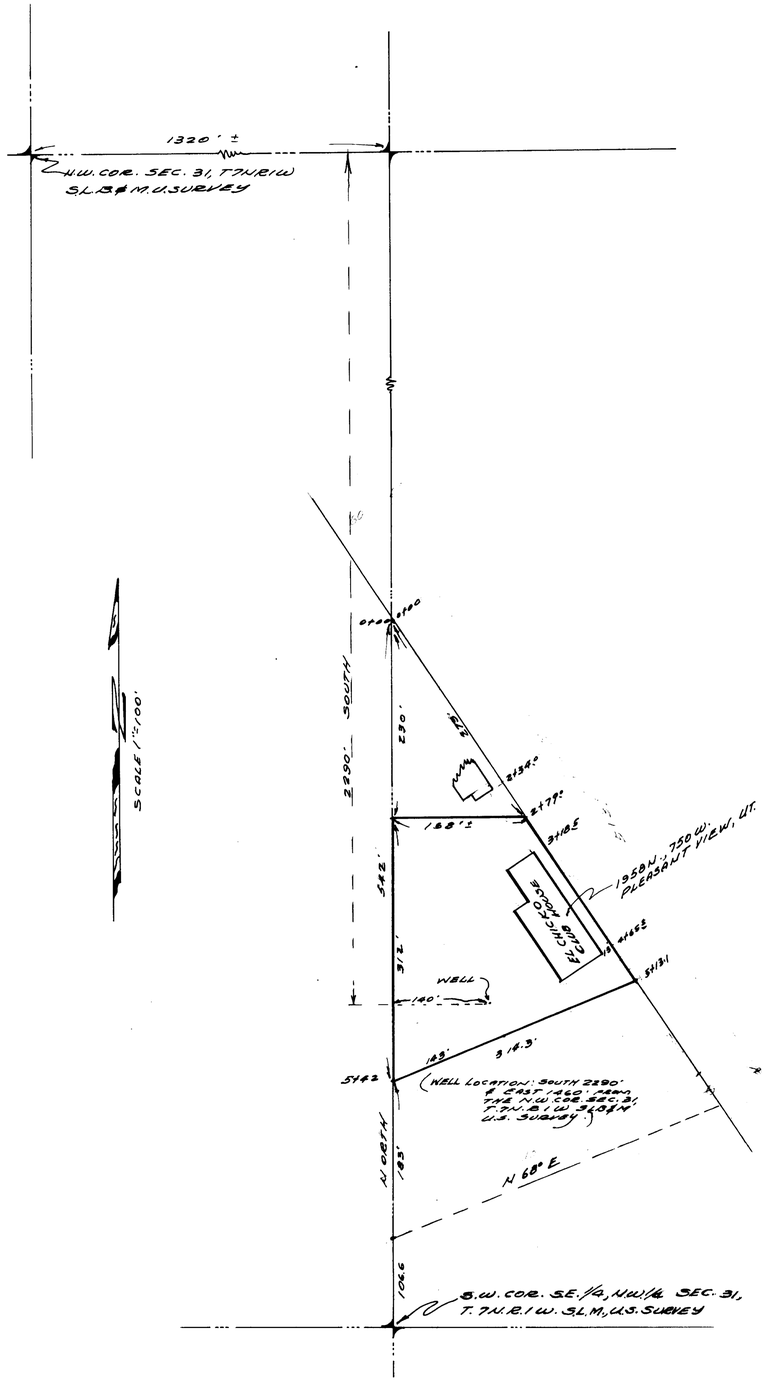

FRED W. MALAN 2960 VAN BUREN AVE. OGDEN, UTAH	LAND SURVEYOR NUMBER 1441 PHONE EX 4-8021 or 394-6934

PRELIMINARY SURVEY FOR: JOHN TSAKALOS
ON WELL PROOF AT EL CHICKO IN. #34380
1958 N — 750 W. PLEASANT VIEW, WEBER Co. UTAH
SITUATED IN S.E.1/4 N.W.1/4, SEC. 31 T. 7 N. R. 1 W.

DRAWN BY: F.W.M.	SURVEYED BY: Fred W. Malan	JOB No. M69-1
PLOT'D BY:	BY	
CHK'D BY:	DATE 5-5-68 SCALE: 1" = 100'	FILE No. A17-448