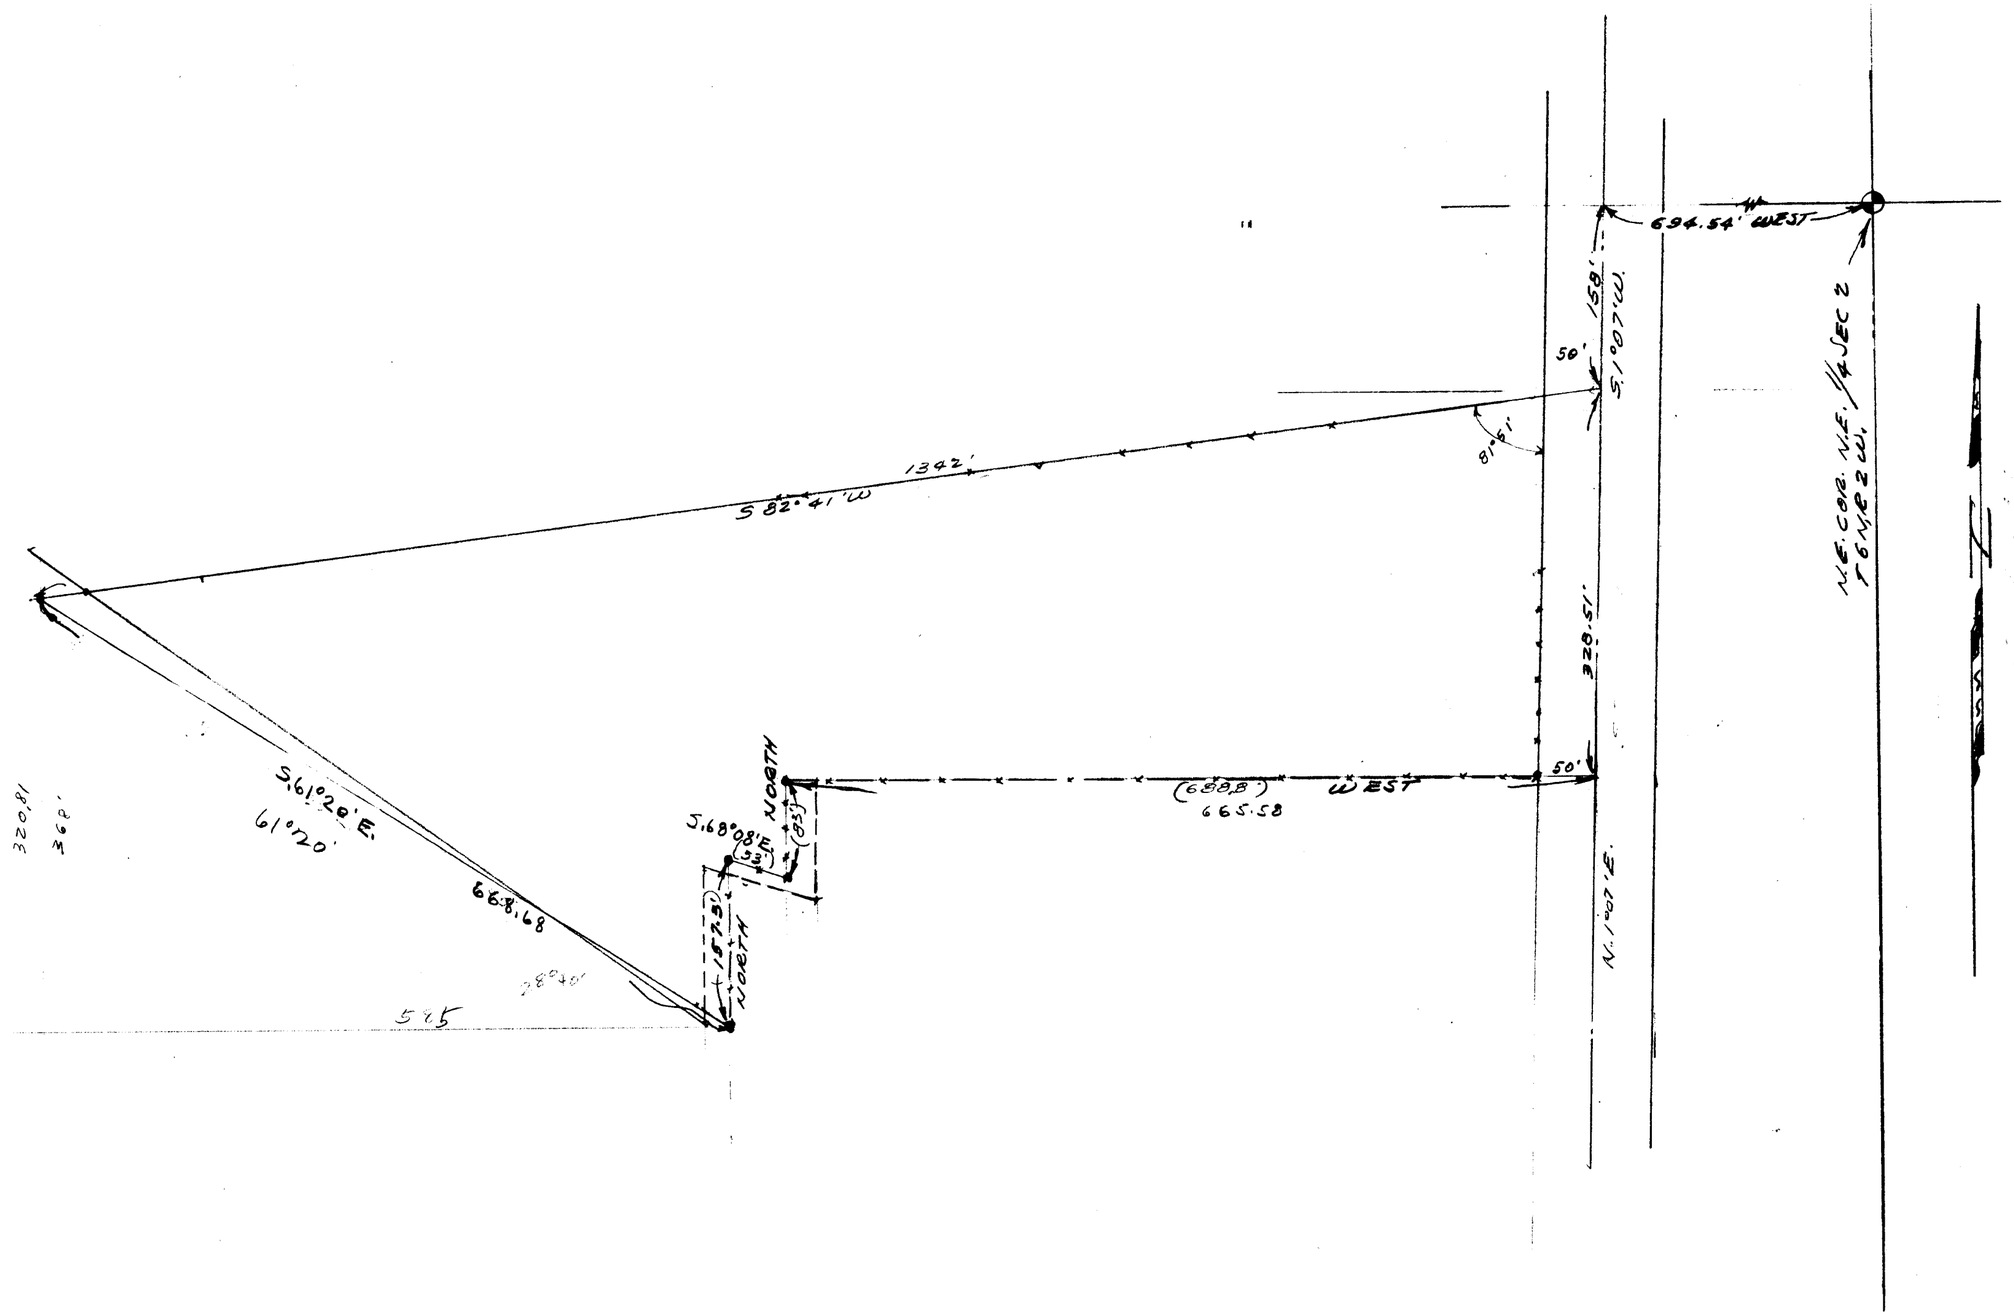

PROPERTY SURVEY

FRED W. MALAN 2960 VAN BUREN AVE. OGDEN, UTAH	LAND SURVEYOR NUMBER 1441 PHONE EX 4-8021

PART N.E. 1/4 SEC. 2 T6N R2W
FOR: TESCH REAL ESTATE 3608 WASH.
JOSEPH DIORDANO PROPERTY
AT 1900 N. - 2050 W. FARR WEST, UT.
(DEAN) CARDON LAND TITLE Co. 2562 WASH. BLVD

DRAWN BY: F.W.M.	SURVEYED BY F.W.M.	JOB No. A73-41
TRC'D BY:	APPROVED — BY	
CHK'D BY:	DATE 5/26/65 SCALE: 1"=100'	FILE No. A17-464