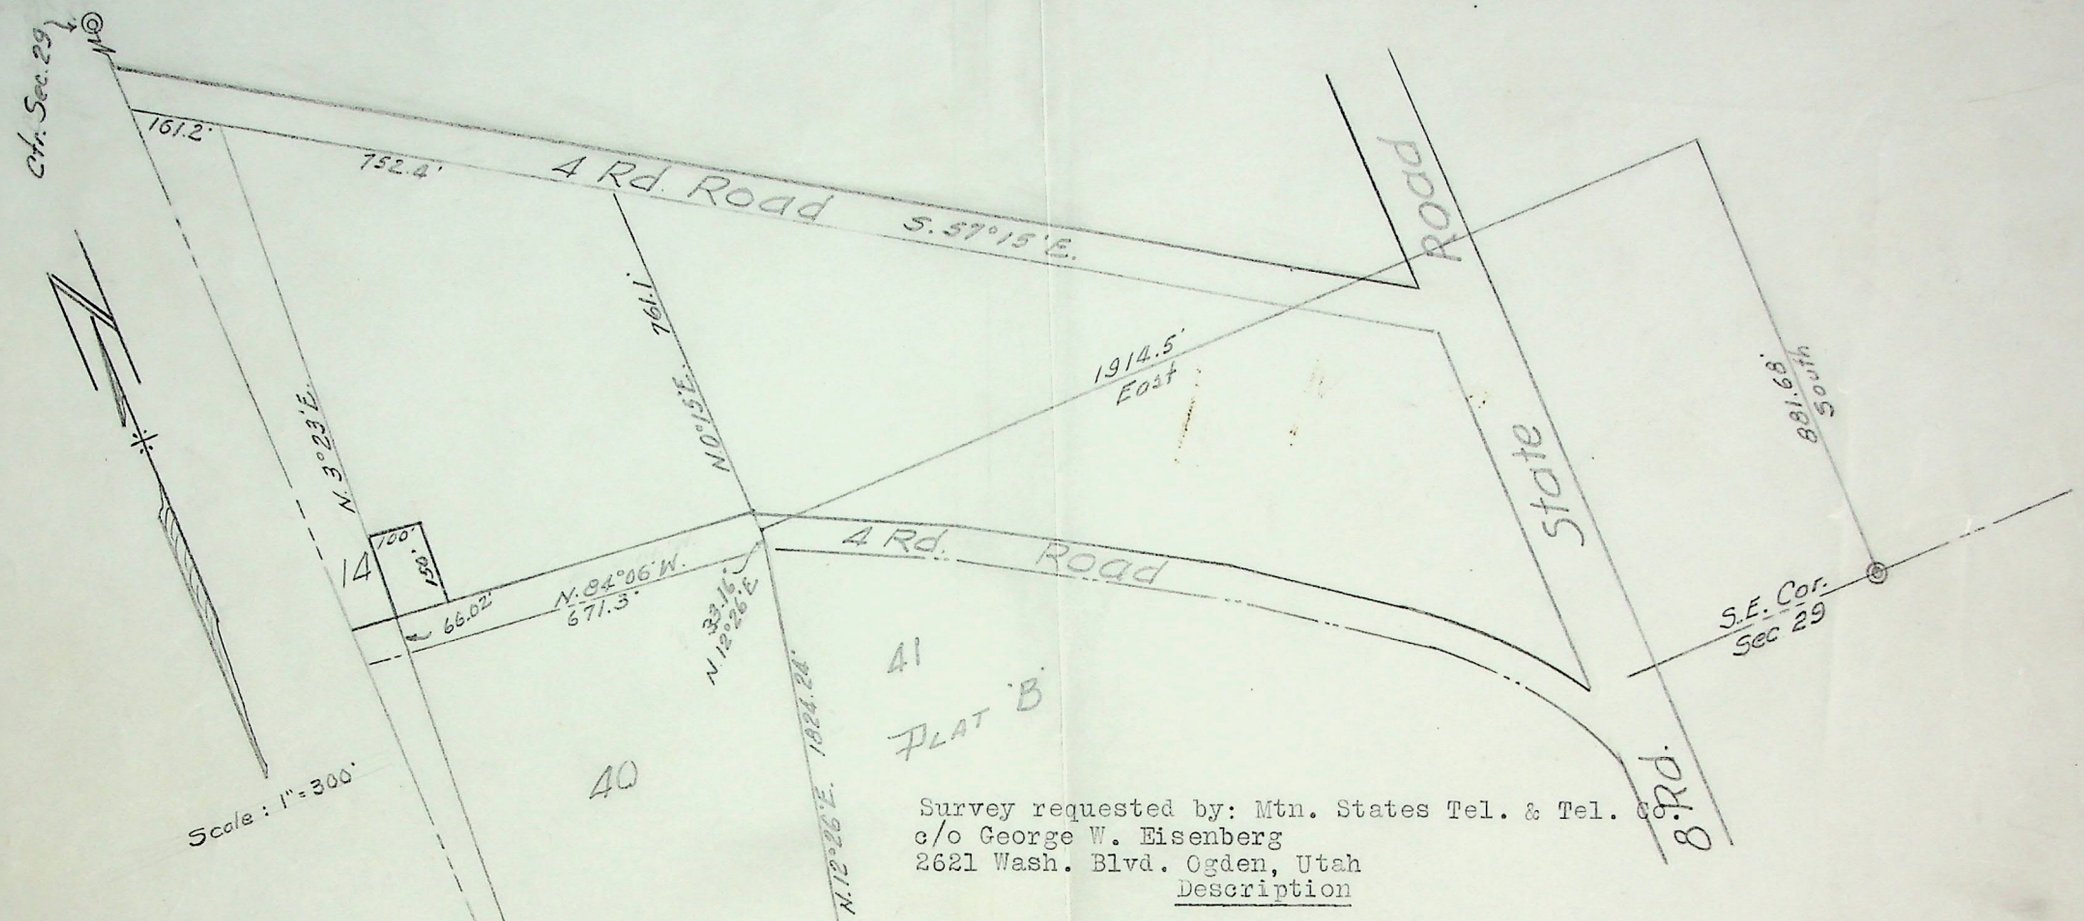


Survey requested by: Mtn. States Tel. & Tel. Co.
c/o George W. Eisenberg
2621 Wash. Blvd. Ogden, Utah

Description

A part of Lot 40, Plat "B", North Ogden Survey. Beginning at the intersection of the West line of said Lot 40, and the North line of road known as "North Ogden and Pleasant View Cut Off", said point being North 881.68 feet and West 1914.5 feet and South 12°26' West 33.16 feet and North 84°06' West 671.3 feet from to West line of said Lot 40, and North 3°23' East 66.02 feet from the Southeast corner of Section 29, Township 7 North, Range 1 West, Salt Lake Meridian, U.S. Survey, and running thence North 3°23' East 150 feet; thence South 84°06' East 100 feet; thence South 3°23' West 150 feet; thence North 84°06' W. to place of beginning.

Surveyed by: Fred W. Malan
2960 Van Buren Ave.,
Ogden, Utah

Date: 6-25-1952

Received check for Survey Dated July 7 '52

Done

3 cop.

A 18-1 71.