


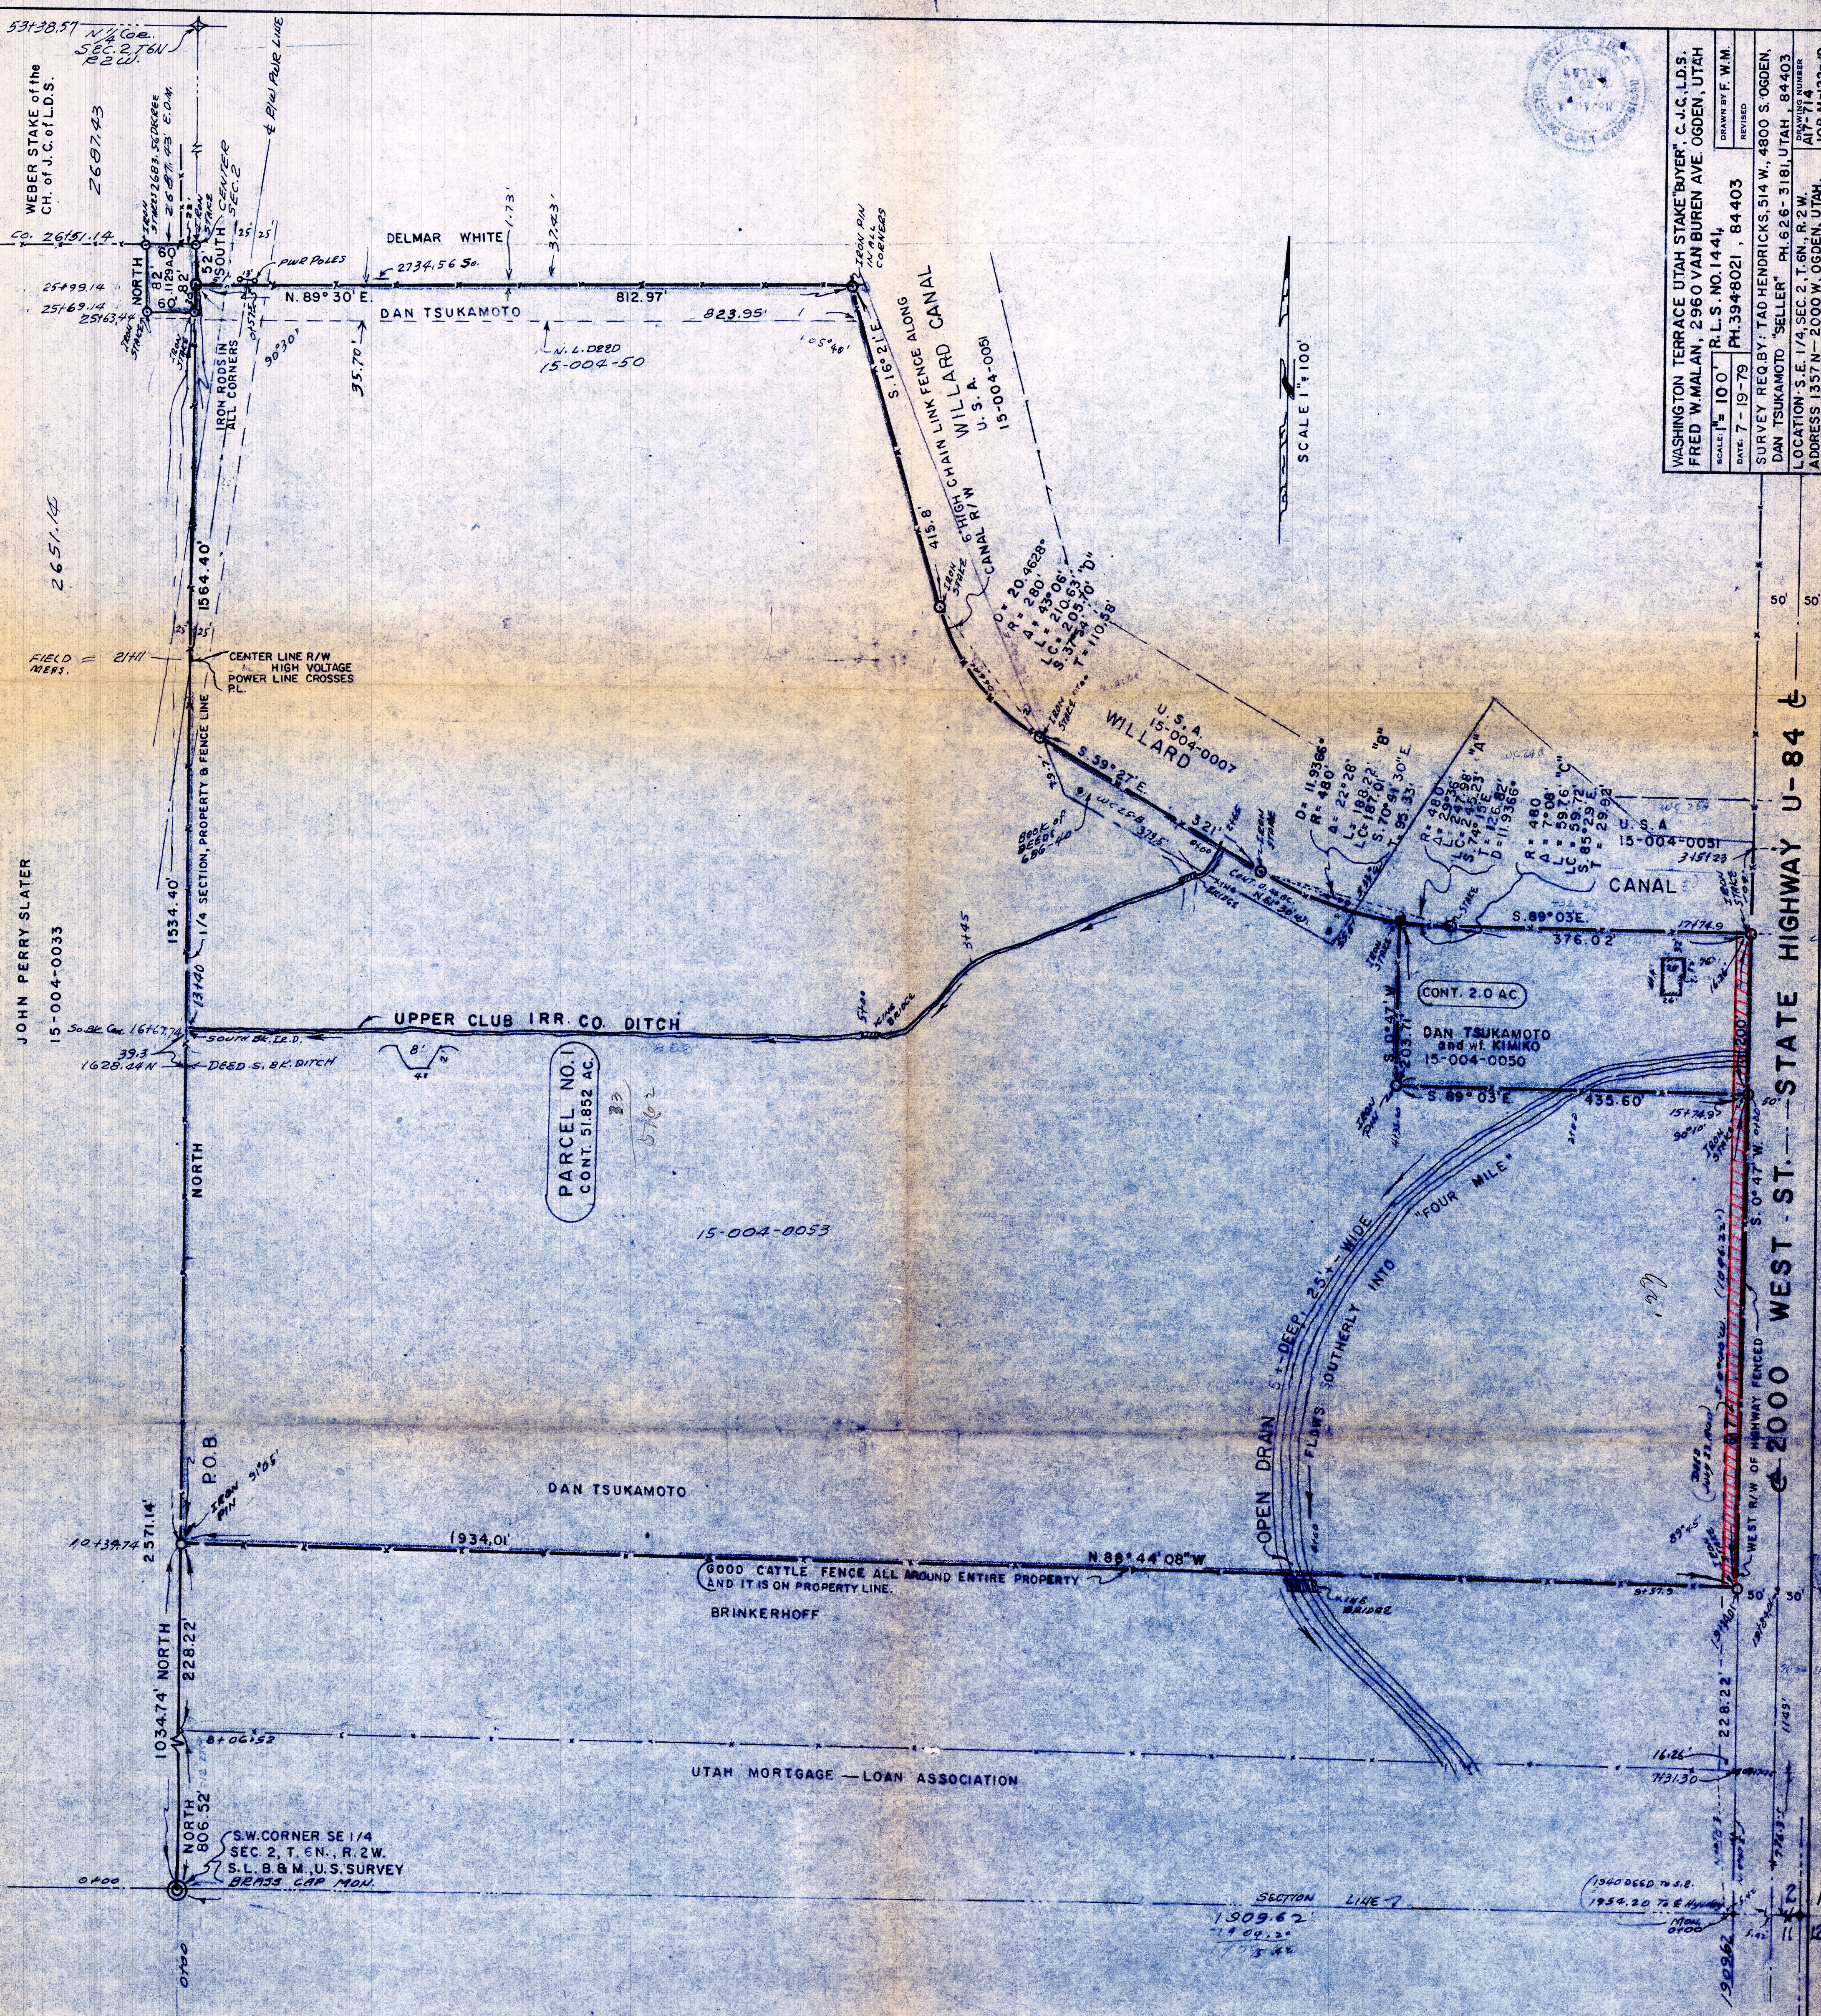

WASHINGTON TERRACE UTAH STAKE BUYER, C.J.C. L.D.S.
FRED W. MALAN, 2960 VAN BUREN AVE. OGDEN, UTAH
SCALE 1" = 100'
DATE 7-19-79
PH. 394-8021, 84403
SURVEY REQ. BY: TAD HENDRICKS, 514 W. 4800 S. OGDEN,
DAN TSUKAMOTO, "SELLER", PH. 628-3181, UTAH, 84403
LOCATION S.E. 1/4 SEC. 2, T. 6N., R. 2W.
ADDRESS 1337 N. - 2000 W. OGDEN, UTAH.
JOB M-122-19

STATE HIGHWAY U-84 & 2000 WEST ST.

SECTION LINE 7
1309.62
1404.25
1505.44