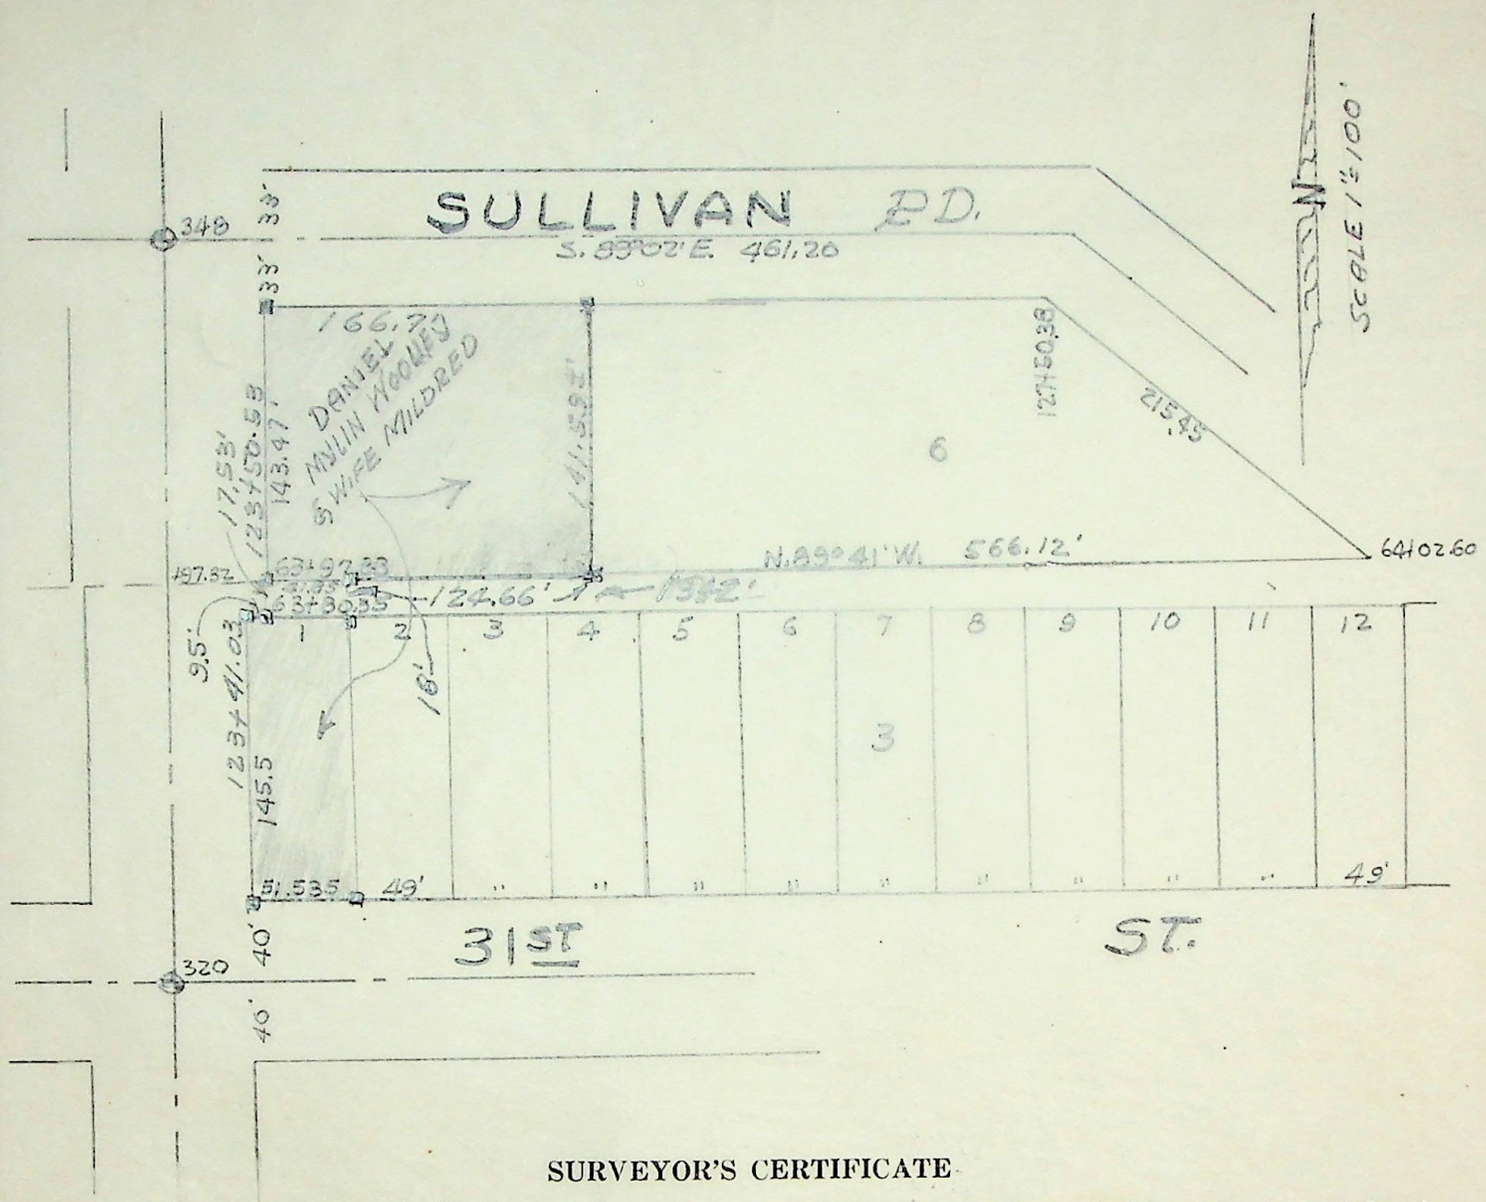

SURVEYOR'S CERTIFICATE

I Fred W. Malan 2960 Van Buren Ave. Ogden do hereby certify that I am a Registered Land Surveyor, and that I hold Certificate No. 1441, as prescribed by the Laws of the State of Utah, and I have made a survey of the following described property: Part of Lot 6 Blk.5, Plat "C" S.O.S. and Part of Block #3 Madison Square Addition to Ogden City, Utah.

All of Lot 1 of said Block 3 ; and the West 166.7 feet of Lot 6 of Block 5 Plat "C" S.O.S. Togather with a R/W over the west 16 feet of the property on the East of said Lot 6 parcel.

I further certify that the above plat correctly shows the true dimensions of the property surveyed and of the improvements located thereon and their position on the said property: and further that none of the improvements on the above described premises encrouch upon adjoining properties, and that no improvements, fences, or eaves of adjoining properties encrouch upon the above described property and that there are no violations of the building restriction or zoning ordinances, except as shown and designated on the plat.

Scale: 1" = 100'

August 19, 1954
Date

Fred W. Malan
Registered Land Surveyor Certificate No. 1441

Job No. 22-123-A

House No.