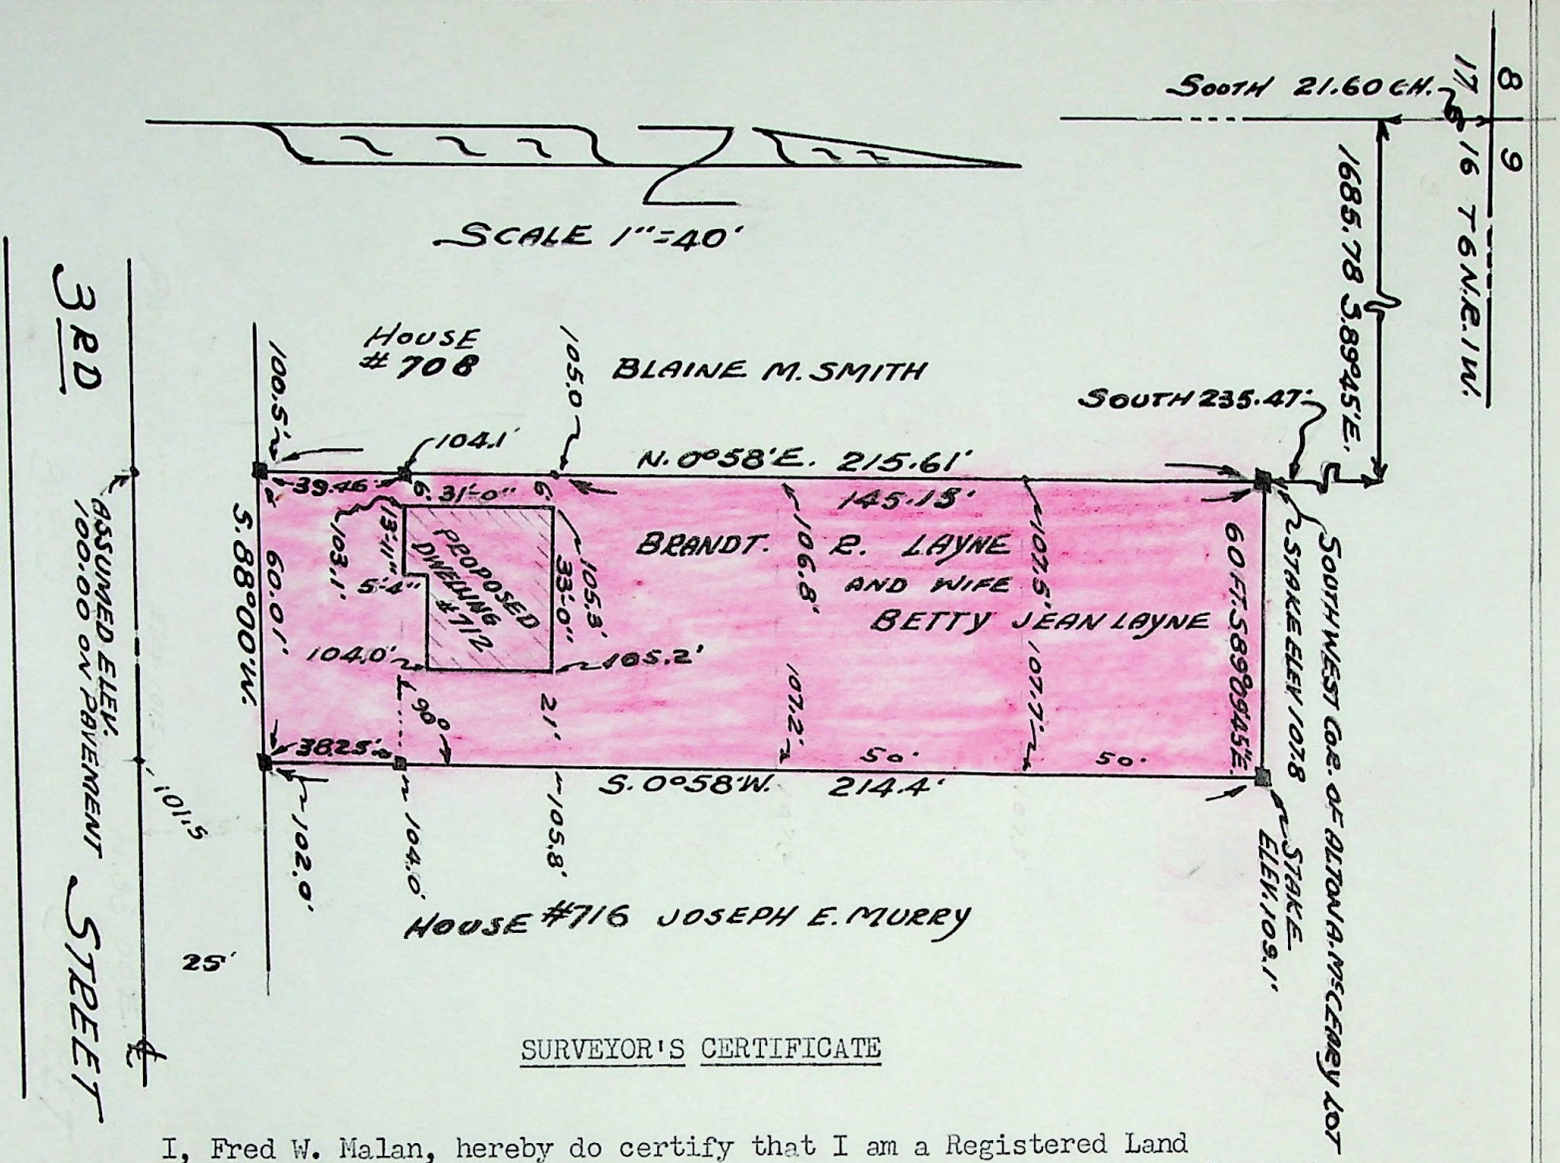

SURVEYOR'S CERTIFICATE

I, Fred W. Malan, hereby do certify that I am a Registered Land Surveyor, and that I hold Certificate No. 1441, as prescribed by the Laws of the State of Utah, and I have made a survey of the following described property: Part of the Northwest Quarter Section 16, Township 6 North, Range 1 West, Salt Lake Base & Meridian, U. S. Survey: Beginning at a point 21.60 chains, South and 1,685.78 feet South 89° 45' East and South 235.47 feet +/- from the Northwest corner of said ¼ Section, said point of beginning being the Southwest corner of the land of Alton W. McCreary and running thence South 89° 09' 45" East 60 feet; thence South 0° 58' West 214.4 feet to the South property line; thence South 88° West along said line 60.01 ft., S.0°58' W. of point of beginning; th. N.0°58'E.215.61 feet to the place of beginning.

Requested by Allen Jackson
Requested for Brandt R. Layne
April 2, 1955
Job No. 25-19
House#712-3rd Street
Ogden, Utah

Fred W. Malan
Registered Land Surveyor License #1441
Fred W. Malan
2960 Van Buren Ave.
Ogden, Utah.

REGISTERED LAND SURVEYOR NO. 1441 FRED W. MALAN STATE OF UTAH