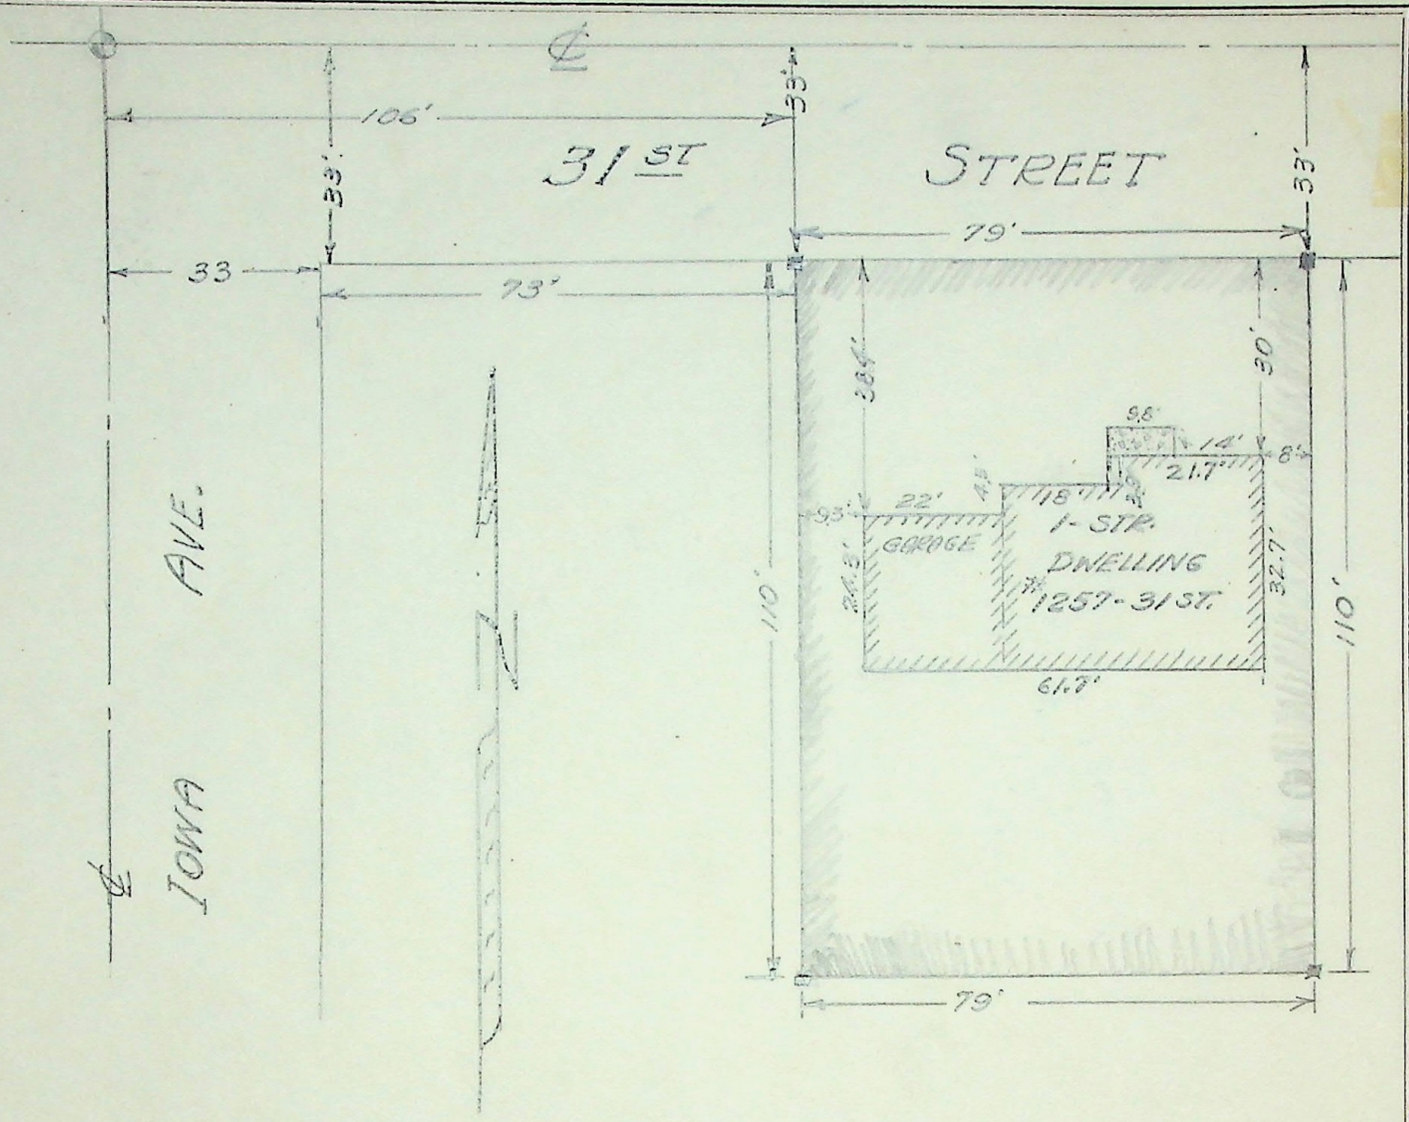

SURVEYOR'S CERTIFICATE

I, Fred W. Malan, do hereby certify that I am a Registered Land Surveyor, and that I hold Certificate No. 1441, as prescribed by the Laws of the State of Utah, and I have made a survey of the following described property: Part of the S.W. 1/4 Sec. 34, Township 6 North, Range 1 West, S.L.M., U. S. Survey: Beginning 73 ft. East of the intersection of the South line of 31st St. and the East line of Iowa Ave. in Ogden City, Ut. said point being 792 ft. South 0° 58' West and 441.84 ft. South 89° 02' East from O. C. Survey Mon. #127 at the intersection of the center line of Harrison and 30th St.; thence South 0° 58' West 110 ft.; thence South 89° 02' East 79 ft.; thence North 0° 58' East 110 ft; thence North 89° 02' West 79 ft. to point of beginning.

I further certify that the above plat correctly shows the true dimensions of the property surveyed and of the improvements located thereon and their position on the said property: and further that none of the improvements on the above described premises encrouch upon adjoining properties, and that no improvements, fences, or eaves of adjoining properties encrouch upon the above described property and that there are no violations of the building restriction or zoning ordinances, except as shown and designated on the plat.

Scale: 1" = 30'

July 14, 1955
Date

Fred W. Malan
Registered Land Surveyor Certificate No. 1441

Job No. 25-24

House No. 1257 31st St., Ogden, Ut.
Jay Campbell

EQ. LIFE ASS. SOC.
c/o DALE BROWNING ATT.

44

24 ~~44~~.