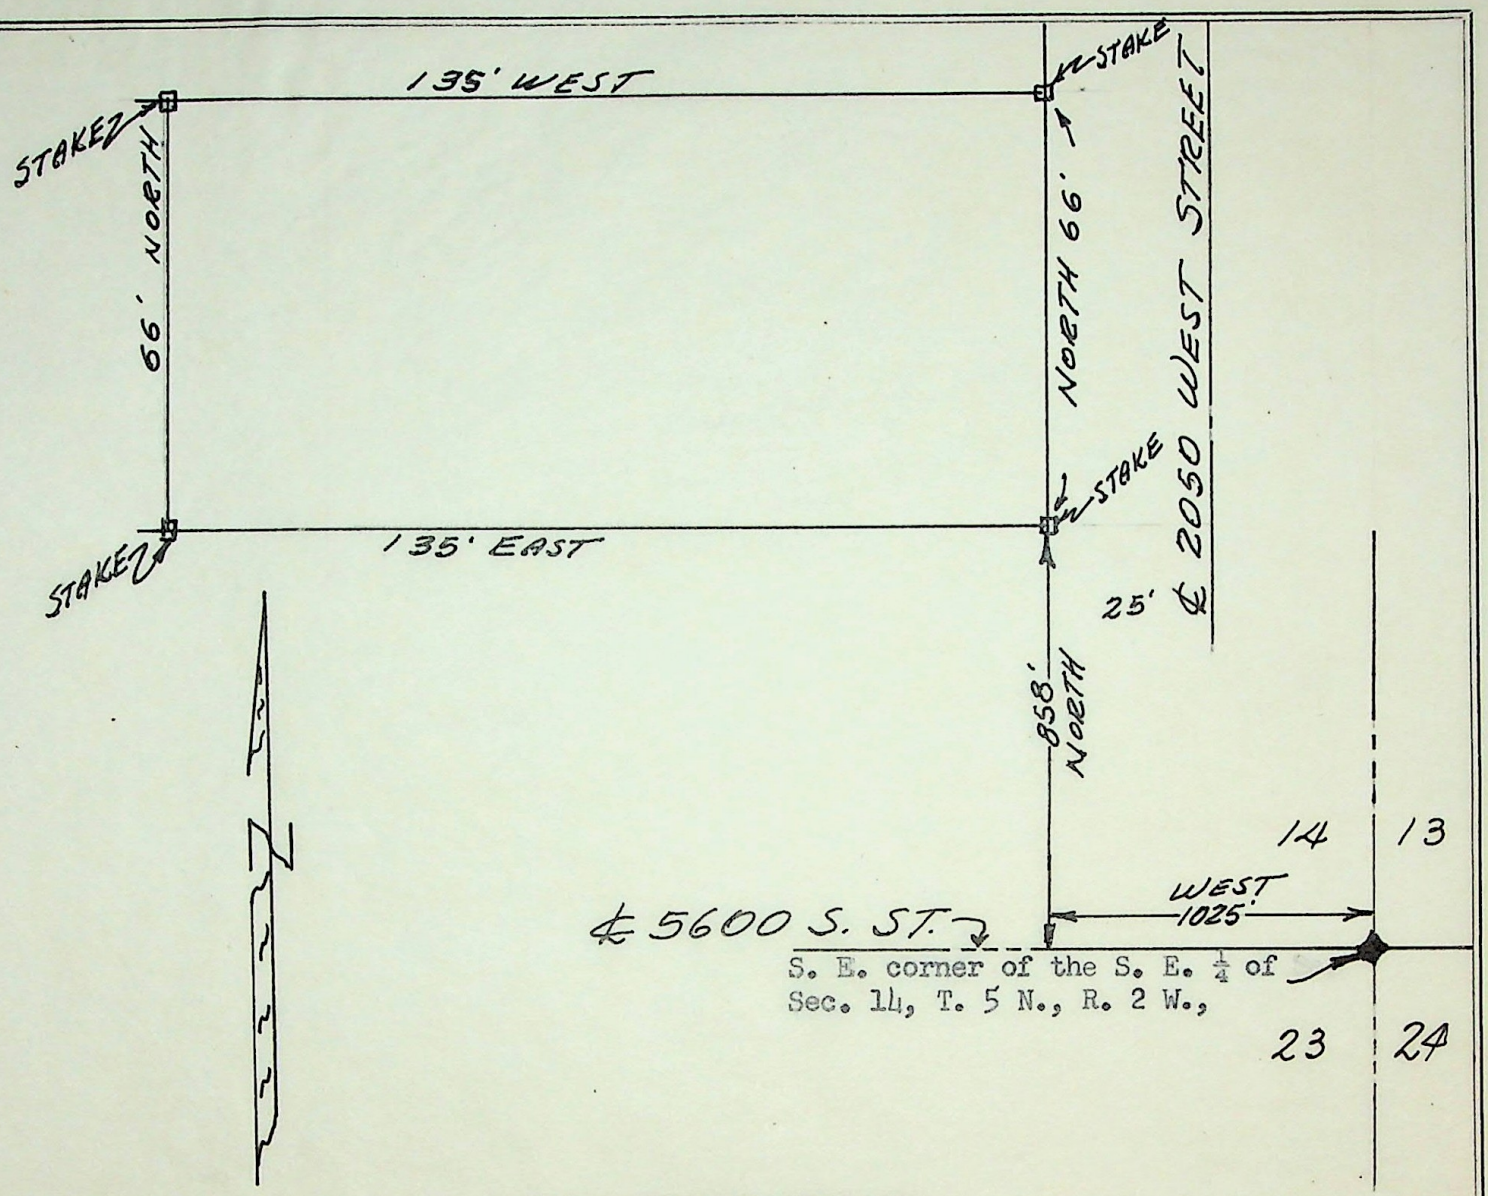

SURVEYOR'S CERTIFICATE

I, FRED W. MALAN, do hereby certify that I am a Registered Land Surveyor, and that I hold Certificate No. 1441, as prescribed by the Laws of the State of Utah, and I have made a survey of the following described property: A part of the Southeast Quarter of Section 14, Township 5 North, Range 2 West, S. L. B. & M., U. S. Survey: Beginning at a point on the West line of 2050 West St. in Roy City, Utah, 1025 feet West and 858 feet North of the Southeast corner of said Quarter Section; and running thence North 66 feet; thence West 135 feet; thence South 66 feet; thence East 135 feet to the point of beginning.

I further certify that the above plat correctly shows the true dimensions of the property surveyed and of the improvements located thereon and their position on the said property: and further that none of the improvements on the above described premises encroach upon adjoining properties, and that no improvements, fences, or eaves of adjoining properties encroach upon the above described property and that there are no violations of the building restriction or zoning ordinances, except as shown and designated on the plat.

Scale: 1" = 30'

March 29, 1956
Date

Fred W. Malan
Registered Land Surveyor Certificate No. 1441

Job No. 25-266
Requested by E. Lamar Nelson
5975 South 3500 West, Roy, Utah

House No.