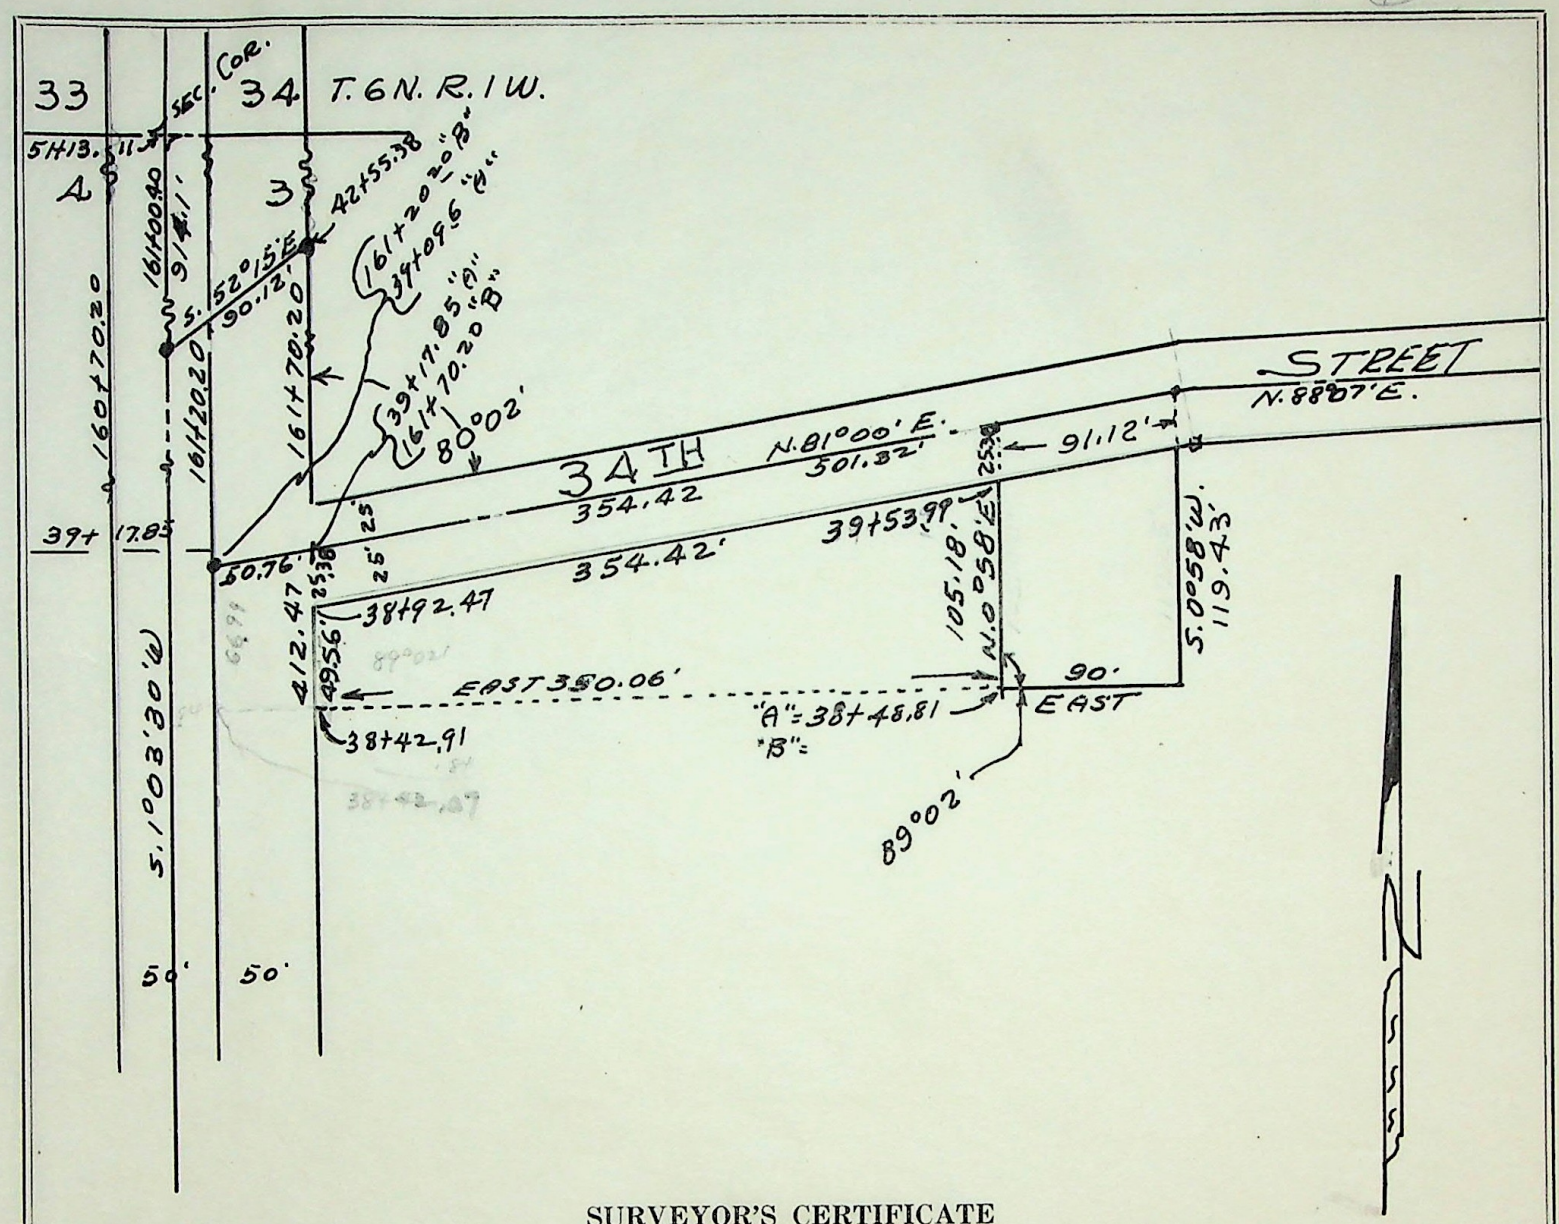

SURVEYOR'S CERTIFICATE

I, FRED W. MALAN, do hereby certify that I am a Registered Land Surveyor, and that I hold Certificate No. 1441, as prescribed by the Laws of the State of Utah, and I have made a survey of the following described property: Part of the N.W. ¼ of Sec. 3, Township 5 North, Range 1 West., S. L. M., U. S. Survey: Beginning South 1° 03' 30" West 914.1 ft. and North 52° 15' East 90.12 ft. and South 58' West 412.47 ft. and East 350.06 ft. of the N.W. corner of said ¼ Sec., thenceEast 90 ft.; thence North 58' E. 119.43' to the South line of 34th St.; thence West along said line 91.12 ft. to a point North 58' East of the beginning; thence South 58' West 105.18' to the point of beginning. (Calculated description)

I further certify that the above plat correctly shows the true dimensions of the property surveyed and of the improvements located thereon and their position on the said property: and further that none of the improvements on the above described premises encroach upon adjoining properties, and that no improvements, fences, or eaves of adjoining properties encroach upon the above described property and that there are no violations of the building restriction or zoning ordinances, except as shown and designated on the plat.

Scale: 1" = 100'

April 14, 1956
Date

Fred W. Malan
Registered Land Surveyor Certificate No. 1441

Job No. 25-268

House No. 1241 34th St., Ogden, Utah
Eugene C. Rollins

REGISTERED LAND SURVEYOR No. 1441 FRED W. MALAN STATE OF UTAH

Done Del. Pd

149