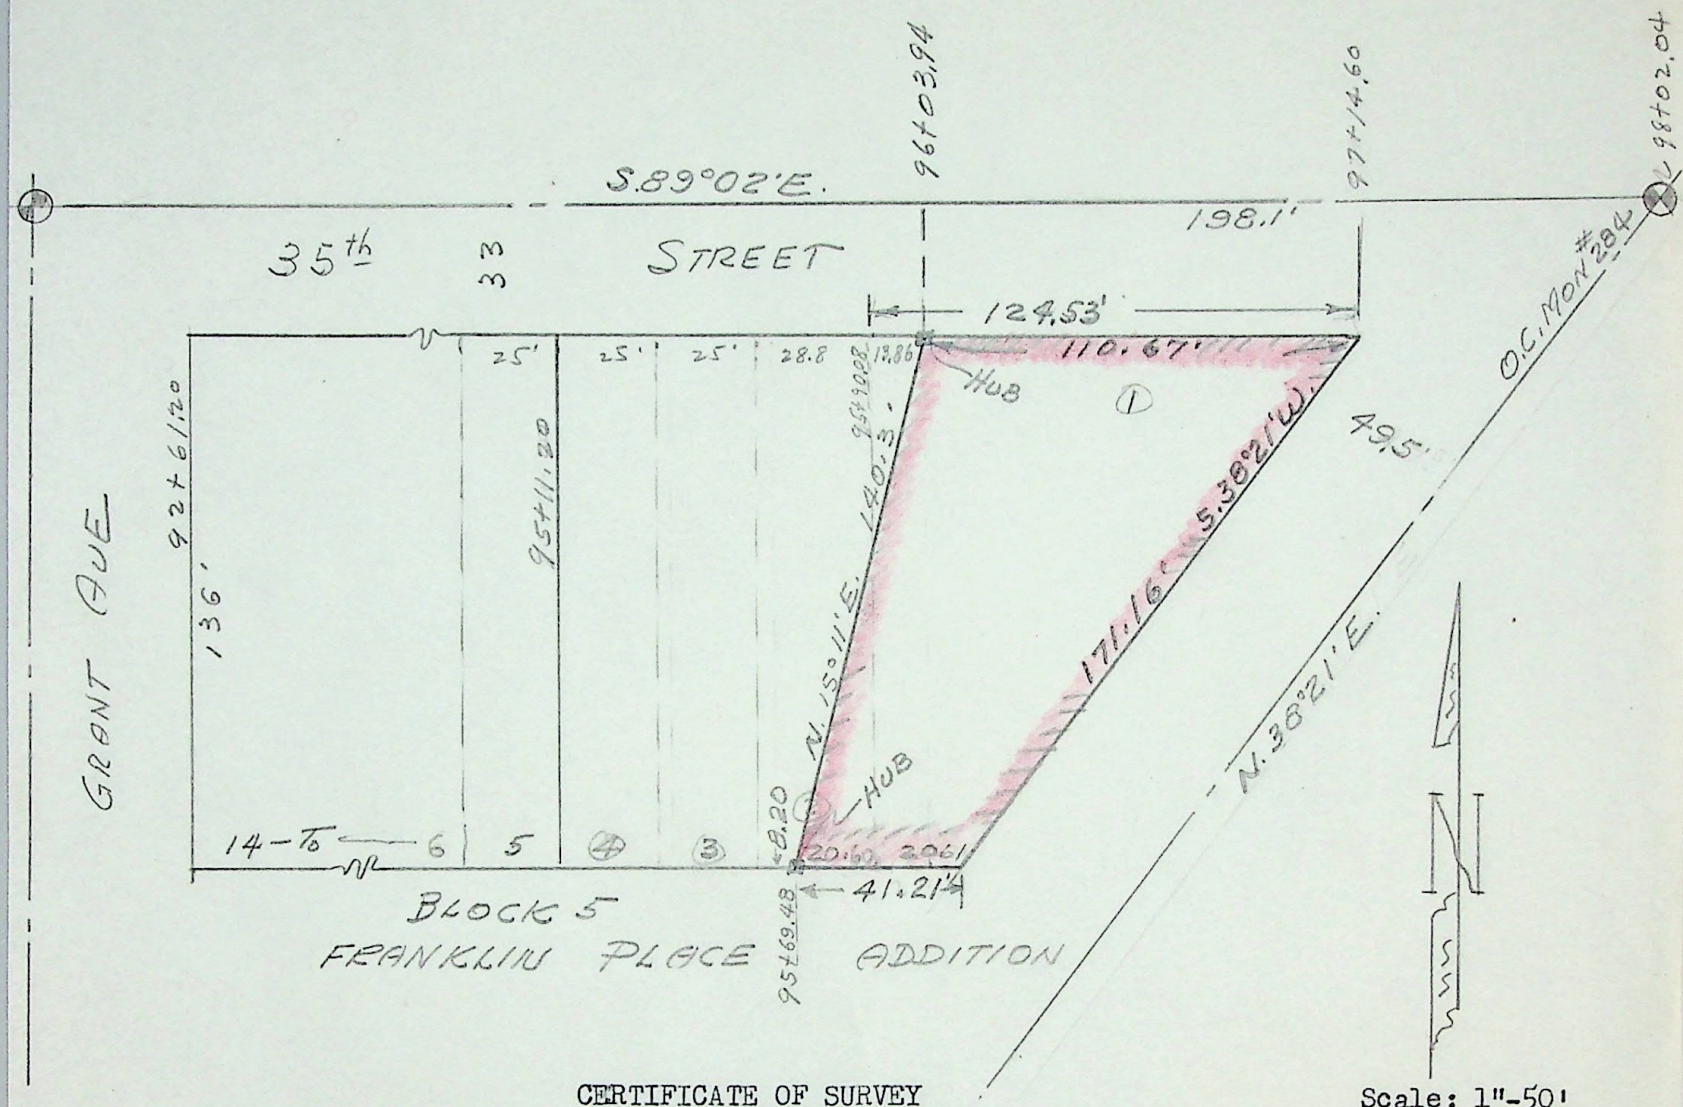

CERTIFICATE OF SURVEY

Scale: 1"-50'

I, FRED W. MALAN, do hereby certify that I am a Registered Land Surveyor, and that I hold Certificate No. 1441, as prescribed by the Laws of the State of Utah, and I have made a survey of the following described property: Part of Lots 1 & 2 of Block 5, FRANKLIN PLACE ADDITION to Ogden, Weber County, Utah: Beginning at a point 13.86 ft. East of the N. W. corner of said Lot 1; thence South 89° 02' East 110.67 ft. to the N. E. corner of said Lot 1; thence South 38° 21' West 171.16 ft; thence North 89° 02' West 41.21 ft.; thence North 15° 11' East 140.3 ft. to the point of beginning.

April 27, 1956
Job No. 25-282

Fred W. Malan
Registered Land Surveyor Certificat No. 1441
2960 Van Buren Ave., Ogden, Ut.

Survey requested by Lavon Allred
2947 Brinker Ave., Ogden, Ut.

REGISTERED LAND SURVEYOR
No. 1441
FRED W. MALAN
STATE OF UTAH