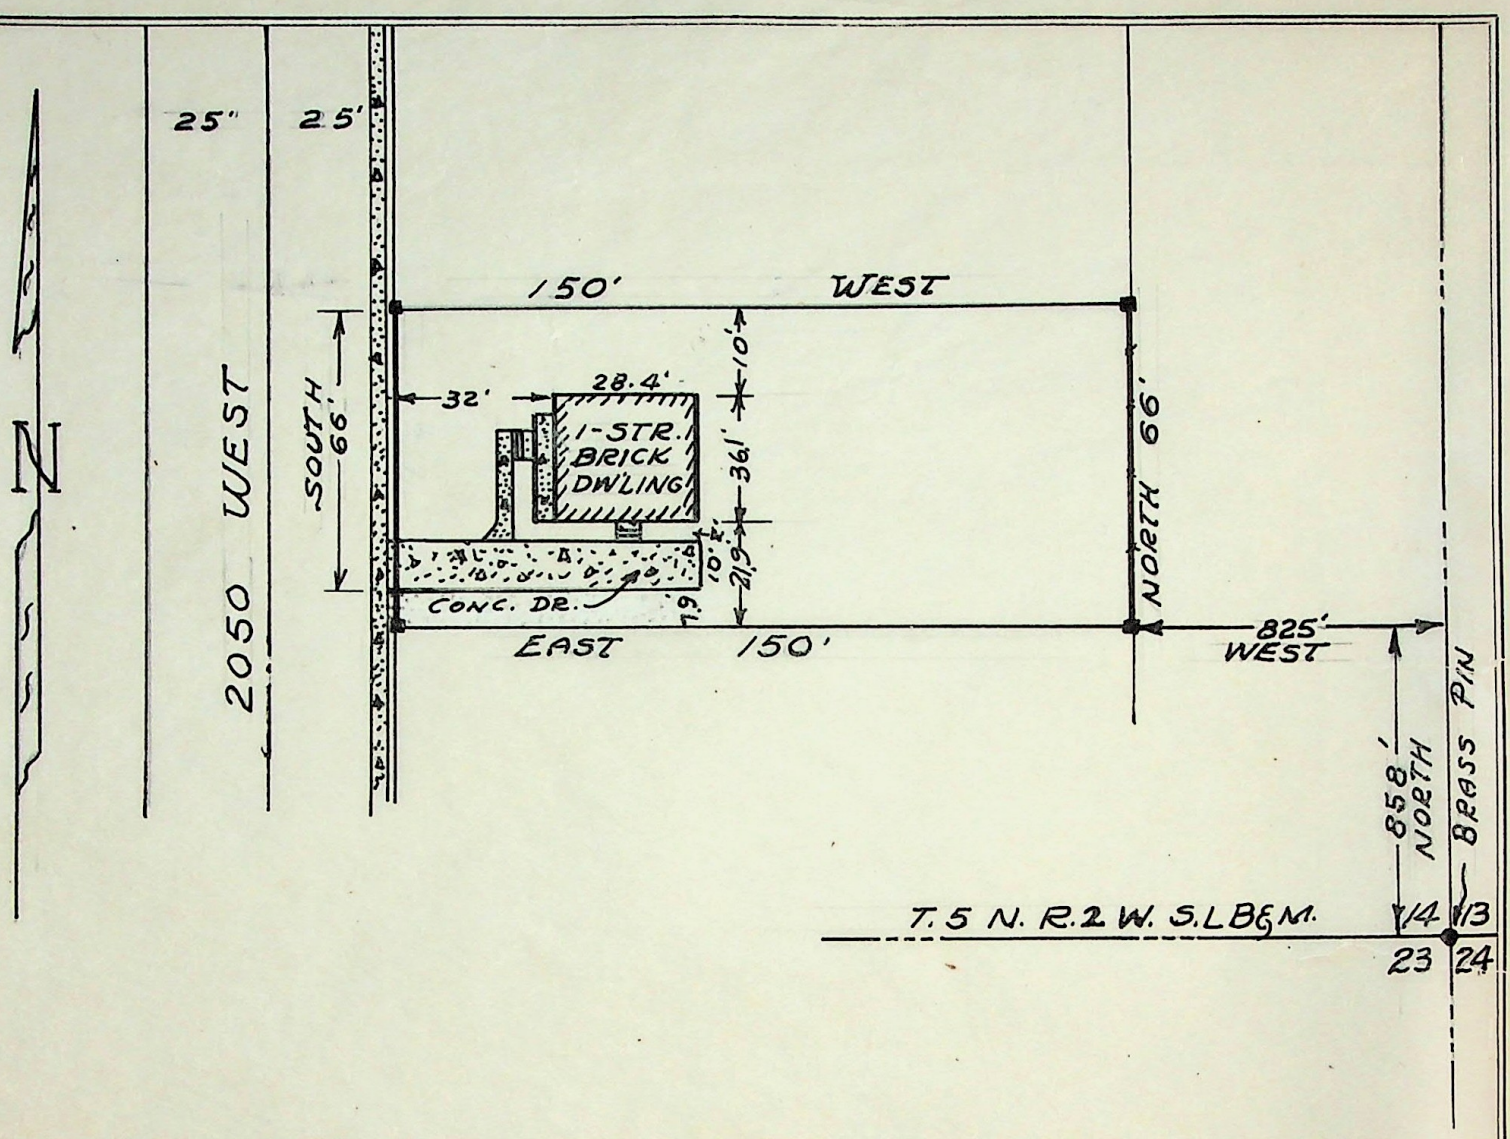

SURVEYOR'S CERTIFICATE

I, FRED W. MALAN, do hereby certify that I am a Registered Land Surveyor, and that I hold Certificate No. 1441, as prescribed by the Laws of the State of Utah, and I have made a survey of the following described property: A part of the S. E. ¼ of the S. E. ¼ of Sec. 14, Township 5 North, Range 2 West, S. L. B. & M., U. S. Survey: Beginning at a point 858 ft. North and 825 ft. West of the S. E. corner of said ¼ Sec.; thence North 66 ft.; thence West 150 ft. to the East line of road; thence South 66 ft.; thenceEast 150 ft. to the point of beginning.

I further certify that the above plat correctly shows the true dimensions of the property surveyed and of the improvements located thereon and their position on the said property: and further that none of the improvements on the above described premises encroach upon adjoining properties, and that no improvements, fences, or eaves of adjoining properties encroach upon the above described property and that there are no violations of the building restriction or zoning ordinances, except as shown and designated on the plat.

Scale: 1" = 40'

April 26, 1956
Date

Fred W. Malan
Registered Land Surveyor Certificate No. 1441
2960 Van Buren Ave., Ogden, Ut.

Job No. 25-282
Requested by Equitable Life Ass. Soc.
Dale Browning, Attorney

House No. 5652 South 2050 West, Roy, Ut.
Kim W. and Charlene N. Hartman

PD

164