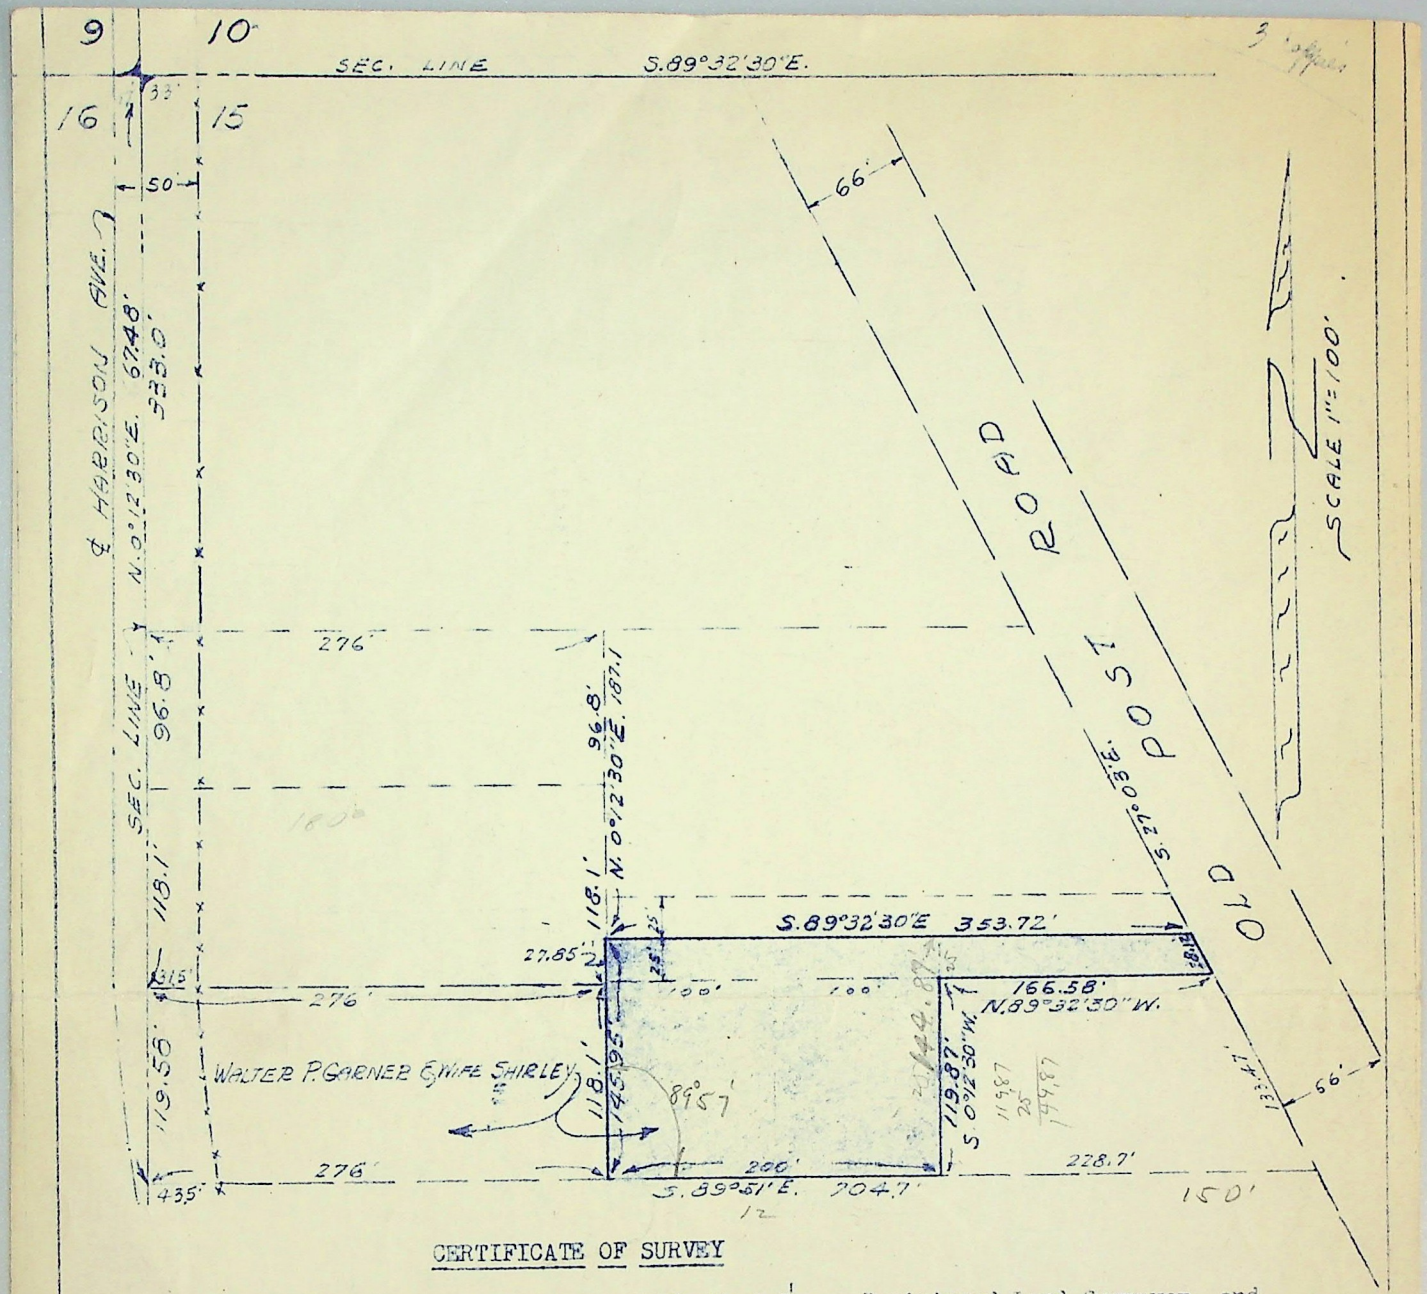

CERTIFICATE OF SURVEY

I, Fred Malan do hereby certify that I am a Registered Land Surveyor, and and that I hold Certificate No. 1441, as prescribed by the Laws of the State of Utah, and I have made a survey of the following described property;

Apart of the N.W. $\frac{1}{4}$ of Section 15. T. 5 N., R.1 W., S. L. B. & M., U.S.S.; Beginning at a point 547.9 ft. S.0° 12' 30" W. along the Section line and 276.0 feet South 89°32'30" East from the N. W. corner of said Section 15, and running th. N.0°12' 30" E. 27.85 ft.; th. S. 89°32'30" E. 353.72 ft.; th. S. 27°03' E. 28.12 ft. th. N. 89°32'30" W. 166.58 ft.; th. S. 0°12'30" W. 119.87 ft. to the S. line of the N.$\frac{1}{2}$ of NW$\frac{1}{4}$ of NW$\frac{1}{4}$ Section 15; th. N.89° 51' W. 200 ft. along said line to a point S. 0°12'30" W. from beginning; th. N.0°12'30" E. 118.1 ft. to the point of beginning.

Survey Requested by:
Walter P. Garner
4790 Harrison Blvd.
Job # 25-3 , June 14, 1955

Fred W. Malan
Land Surveyor Certificate No. 1441
Fred W. Malan 2960 Van Buren Ave.
Ogden, Utah

REGISTERED LAND SURVEYOR No. 1441 FRED W. MALAN STATE OF UTAH