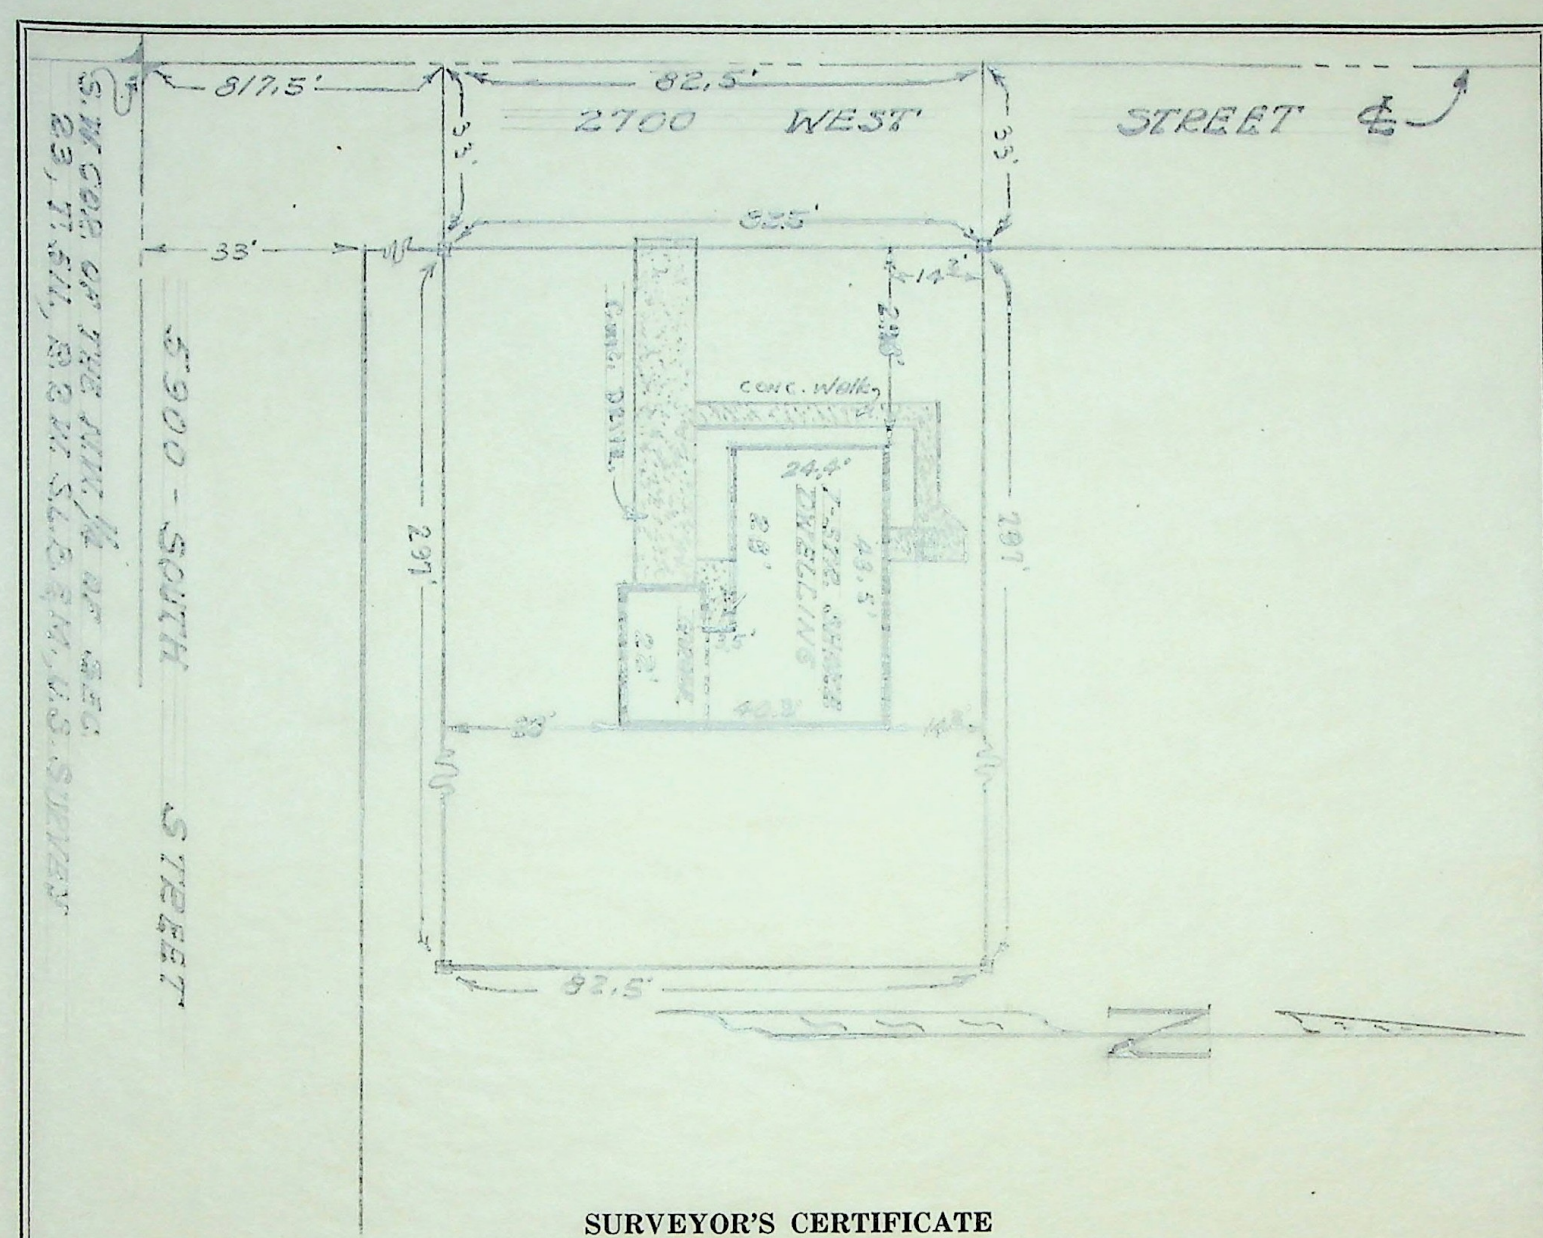

SURVEYOR'S CERTIFICATE

I, FRED W. MALAN, do hereby certify that I am a Registered Land Surveyor, and that I hold Certificate No. 1441, as prescribed by the Laws of the State of Utah, and I have made a survey of the following described property: A part of the N. W. ¼ of Sec. 23, Township 5 North, Range 2 West, S. L. B. & Meridian, U. S. Survey: Beginning 817.5 ft. North from the S. W. corner of said ¼ Sec.; thence North 82.5 ft.; thence East 20 rods; thence South 82.5 ft.; thence West 20 rods to the place of beginning except County Road on the West.

I further certify that the above plat correctly shows the true dimensions of the property surveyed and of the improvements located thereon and their position on the said property: and further that none of the improvements on the above described premises encroach upon adjoining properties, and that no improvements, fences, or eaves of adjoining properties encroach upon the above described property and that there are no violations of the building restriction or zoning ordinances, except as shown and designated on the plat.

Scale: 1" = 30'

June 1, 1956
Date

Fred W. Malan
Registered Land Surveyor Certificate No. 1441
2960 Van Buren Ave., Ogden, Ut.

Job No. 25-309
House No. 5870 South 2700 West, Roy, Ut.
Requested by Equitable Life Ass. Soc.
Melvin Peterson
Dale Browning, Attorney