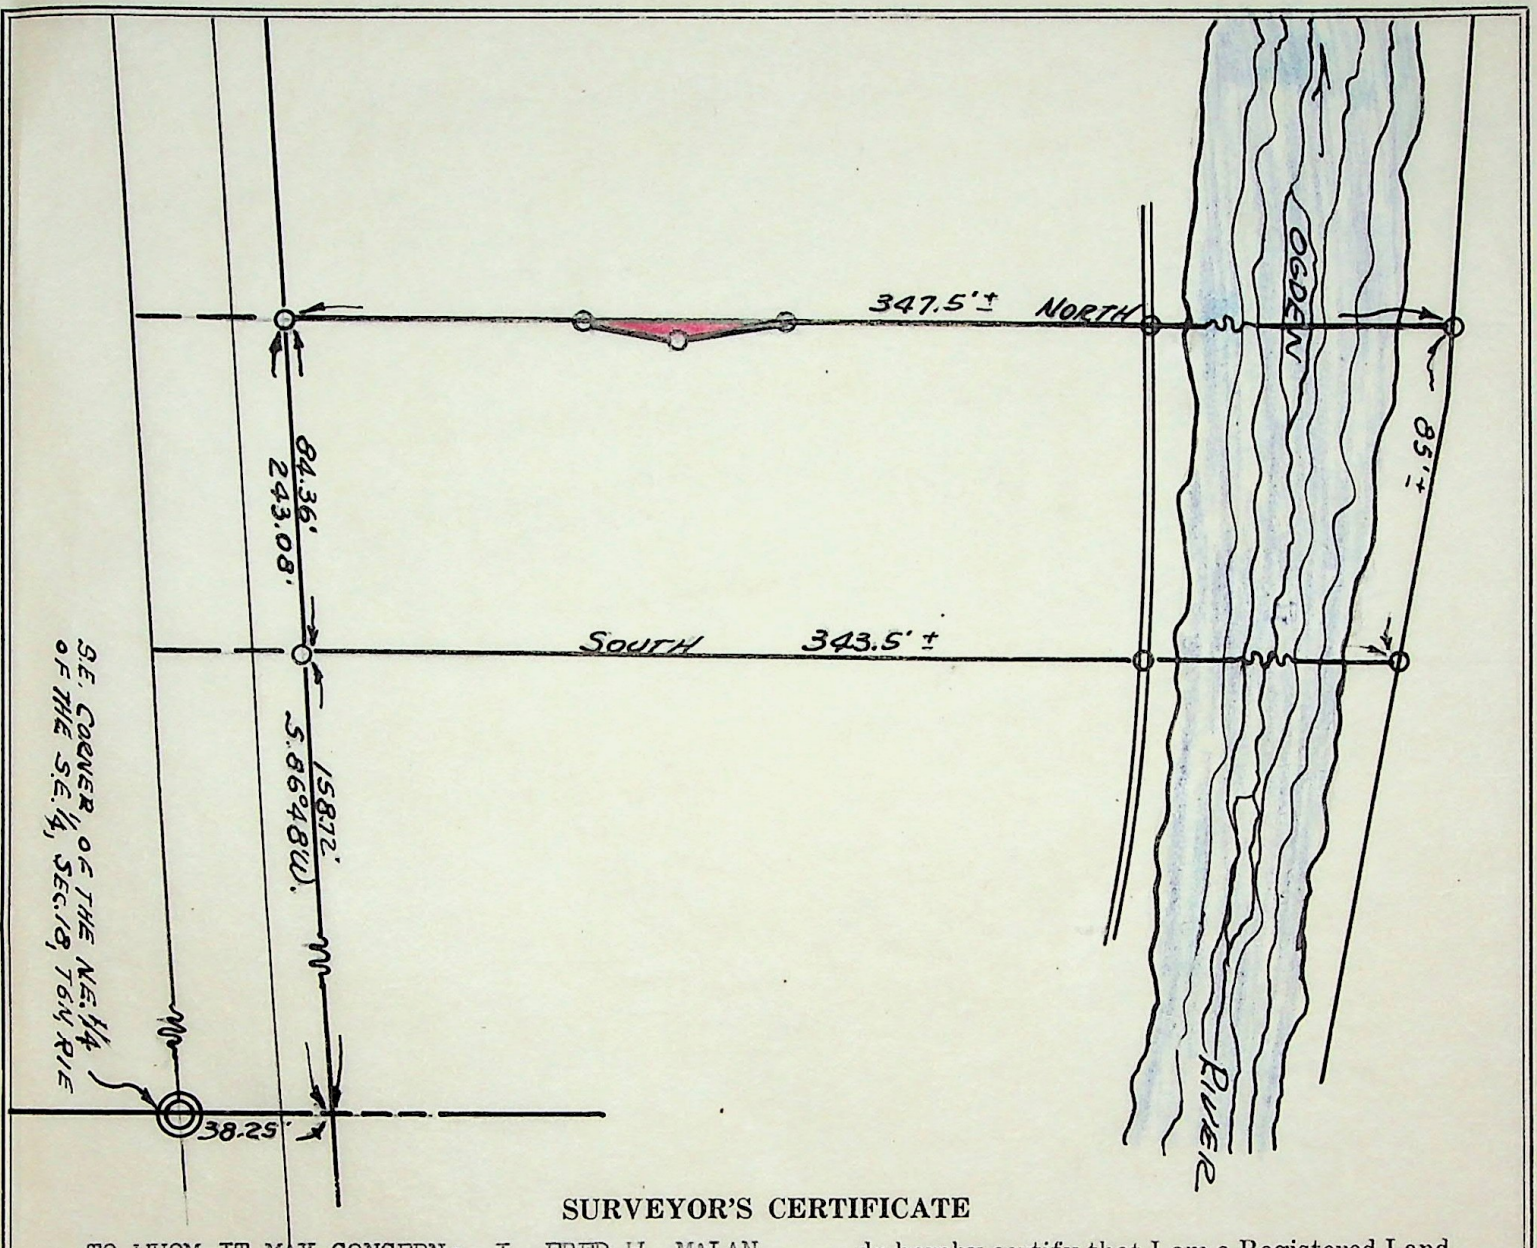

SURVEYOR'S CERTIFICATE

TO WHOM IT MAY CONCERN: I, FRED W. MALAN, do hereby certify that I am a Registered Land Surveyor, and that I hold Certificate No. 1441, as prescribed by the Laws of the State of Utah, and I have made a survey of the following described property: A part of the Northeast $\frac{1}{4}$ of the Southeast $\frac{1}{4}$ of Section 18, Township 6 North, Range 1 East, S. L. B. & M., U. S. Survey; Beginning at a point on Grantors' West property lien 38.75 ft. North, 243.08 ft. South 86° 48' West and North 84.83 ft. from the S. E. Corner of the N. E. $\frac{1}{4}$ of the S. E. $\frac{1}{4}$ of said Sec. 18, and running thence North 54.53 ft.; thence South 7° 22' East 29.6 ft.; thence South 8° 27' West 25.45 ft. to the point of beginning.

I further certify that the above plat correctly shows the true dimensions of the property surveyed and of the improvements located thereon and their position on the said property: and further that none of the improvements on the above described premises encroach upon adjoining properties, and that no improvements, fences, or eaves of adjoining properties encroach upon the above described property and that there are no violations of the building restriction or zoning ordinances, except as shown and designated on the plat.

Scale: 1" = 50'

September 4, 1956
Date

Fred W. Malan
Registered Land Surveyor Certificate No. 1441

REGISTERED LAND SURVEYOR No. 1441 FRED W. MALAN STATE OF UTAH

Job No. 25-330
Requested by Clair Whiteley

House No. Clair Whiteley
575 Ogden Canyon, Ogden, Ut.