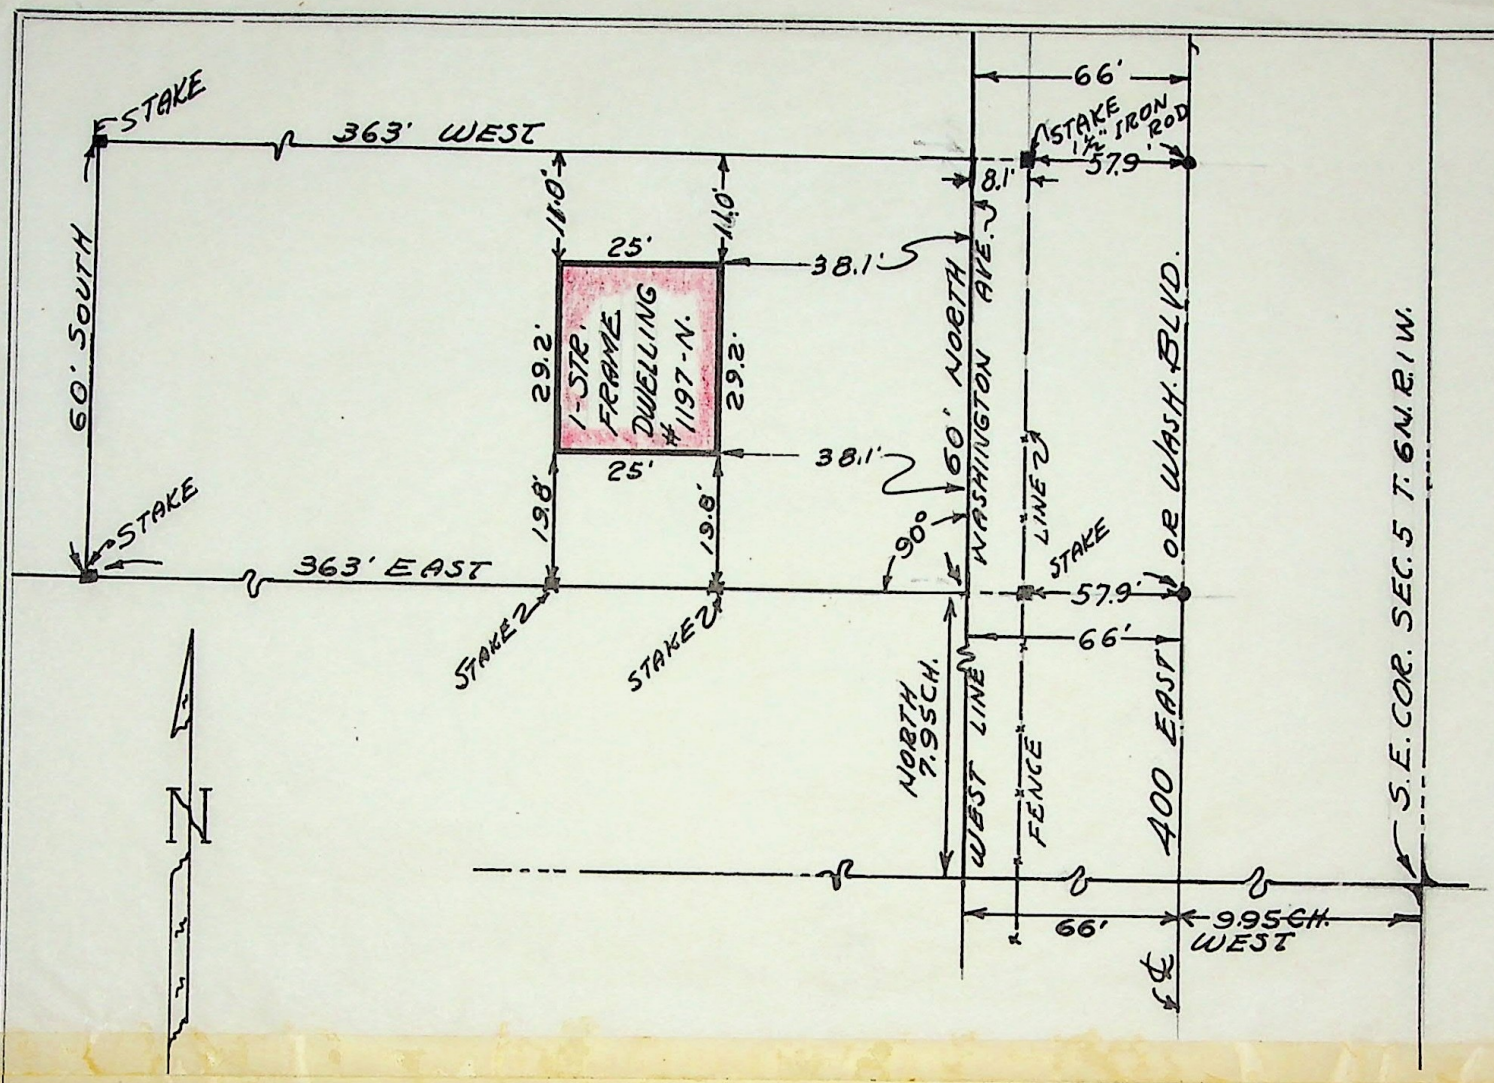

SURVEYOR'S CERTIFICATE

TO WHOM IT MAY CONCERN: I, FRED W. MALAN, do hereby certify that I am a Registered Land Surveyor, and that I hold Certificate No. 1441, as prescribed by the Laws of the State of Utah, and I have made a survey of the following described property: Part of the S. E. ¼ of Sec. 5, Township 6 North, Range 1 West, S. L. B. & M., U. S. Survey: Beginning 9.95 chains West and 7.95 chains North of the S. E. corner of said ¼ Sec. and running thence North 60 ft.; thence West 363 ft.; thence South 60 ft.; thence East 363 ft. to the place of beginning.

I further certify that the above plat correctly shows the true dimensions of the property surveyed and of the improvements located thereon and their position on the said property: and further that none of the improvements on the above described premises encroach upon adjoining properties, and that no improvements, fences, or eaves of adjoining properties encroach upon the above described property and that there are no violations of the building restriction or zoning ordinances, except as shown and designated on the plat.

Scale: 1" = 30'

June 28, 1956
Date

Job No. 25-335

Fred W. Malan
Registered Land Surveyor Certificate No. 1441
2960 Van Buren Ave., Ogden, Ut.
House No. 1185 North 400 East, North Ogden, Ut.
Orvil F. Poulsen & wife, Thelma Poulsen