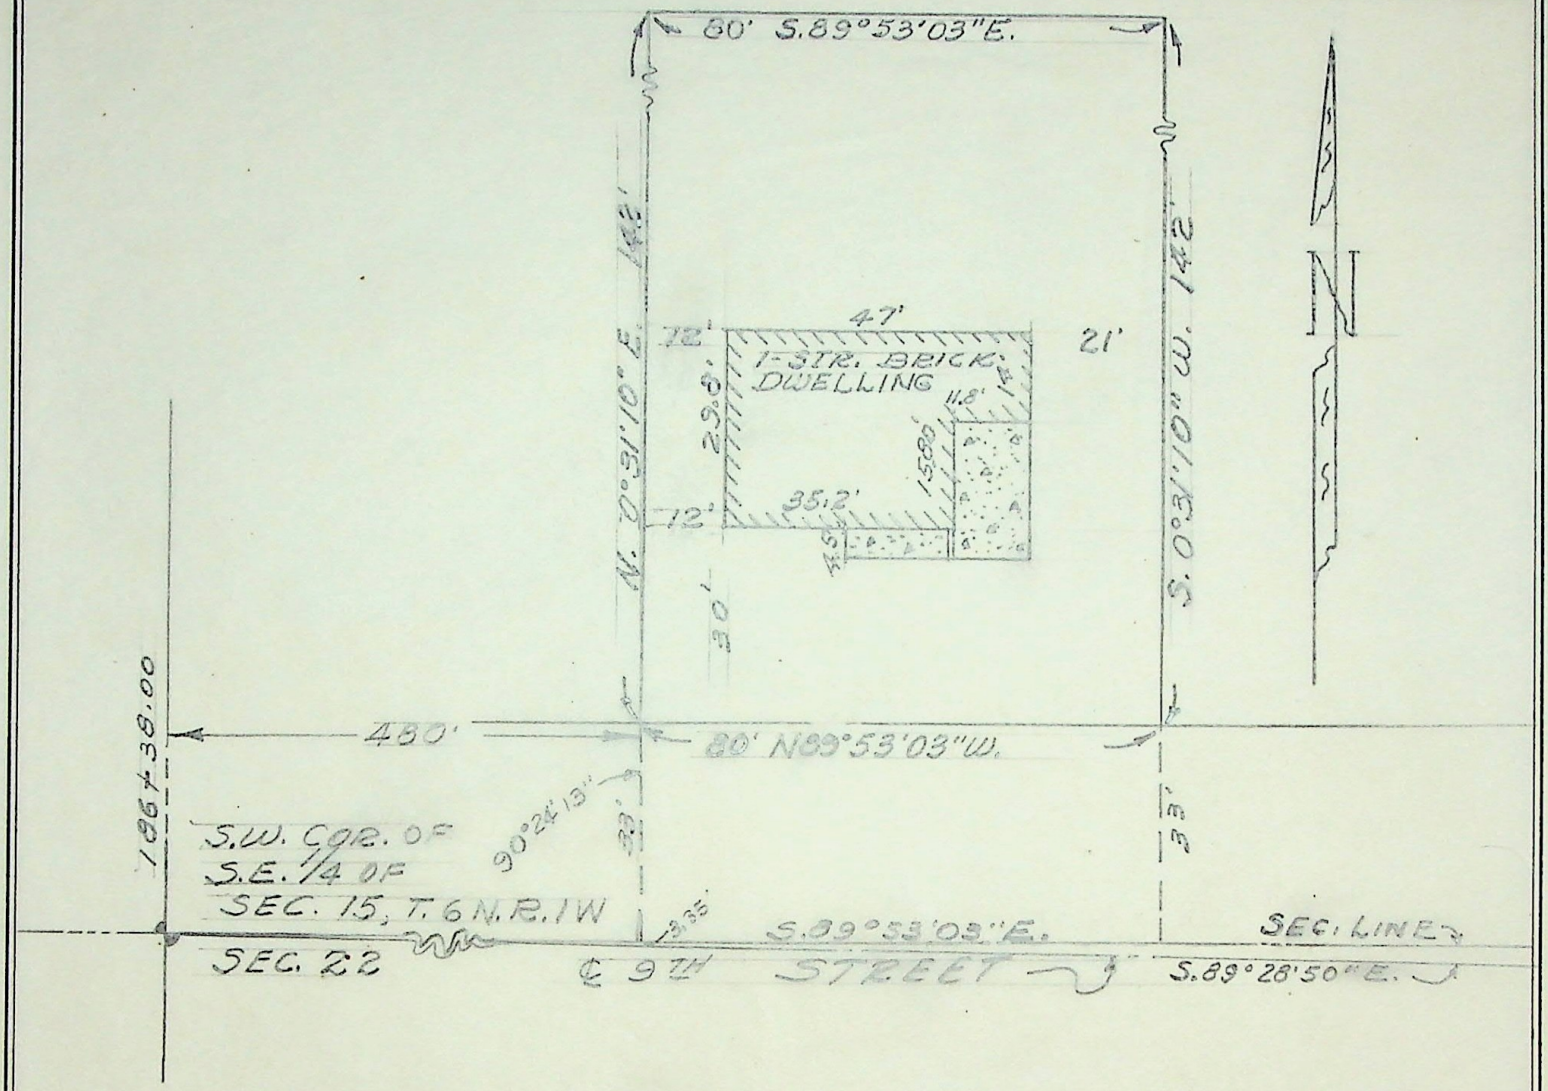

SURVEYOR'S CERTIFICATE

TO WHOM IT MAY CONCERN: I, FRED W. MALAN, do hereby certify that I am a Registered Land Surveyor, and that I hold Certificate No. 1441, as prescribed by the Laws of the State of Utah, and I have made a survey of the following described property: Part of the S. E. ¼ of Sec. 15, T. 6 N., R. 1 W., S. L. B. & M., U. S. Survey: Beginning at a point on the North line of 9th St., Ogden City, Utah South 89° 53' 03" E. 480 ft. and North 0° 31' 10" East 33 ft. from the S. W. corner of said ¼ Sec.; thence North 0° 31' 10" East 142 ft.; thence South 89° 53' 03" East 80 ft.; thence South 0° 31' 10" West 142 ft.; thence North 89° 53' 03" West 80 ft. to the point of beginning.

I further certify that the above plat correctly shows the true dimensions of the property surveyed and of the improvements located thereon and their position on the said property: and further that none of the improvements on the above described premises encroach upon adjoining properties, and that no improvements, fences, or eaves of adjoining properties encroach upon the above described property and that there are no violations of the building restriction or zoning ordinances, except as shown and designated on the plat.

Scale: 1" = 30'

September 15, 1956
Date

Fred W. Malan
Registered Land Surveyor Certificate No. 1441

Job No. 25-350 House No. 1606 - 9th. Street , Ogden , Utah.
Requested by Allen Jackson, Contractor Jarvis Palmer