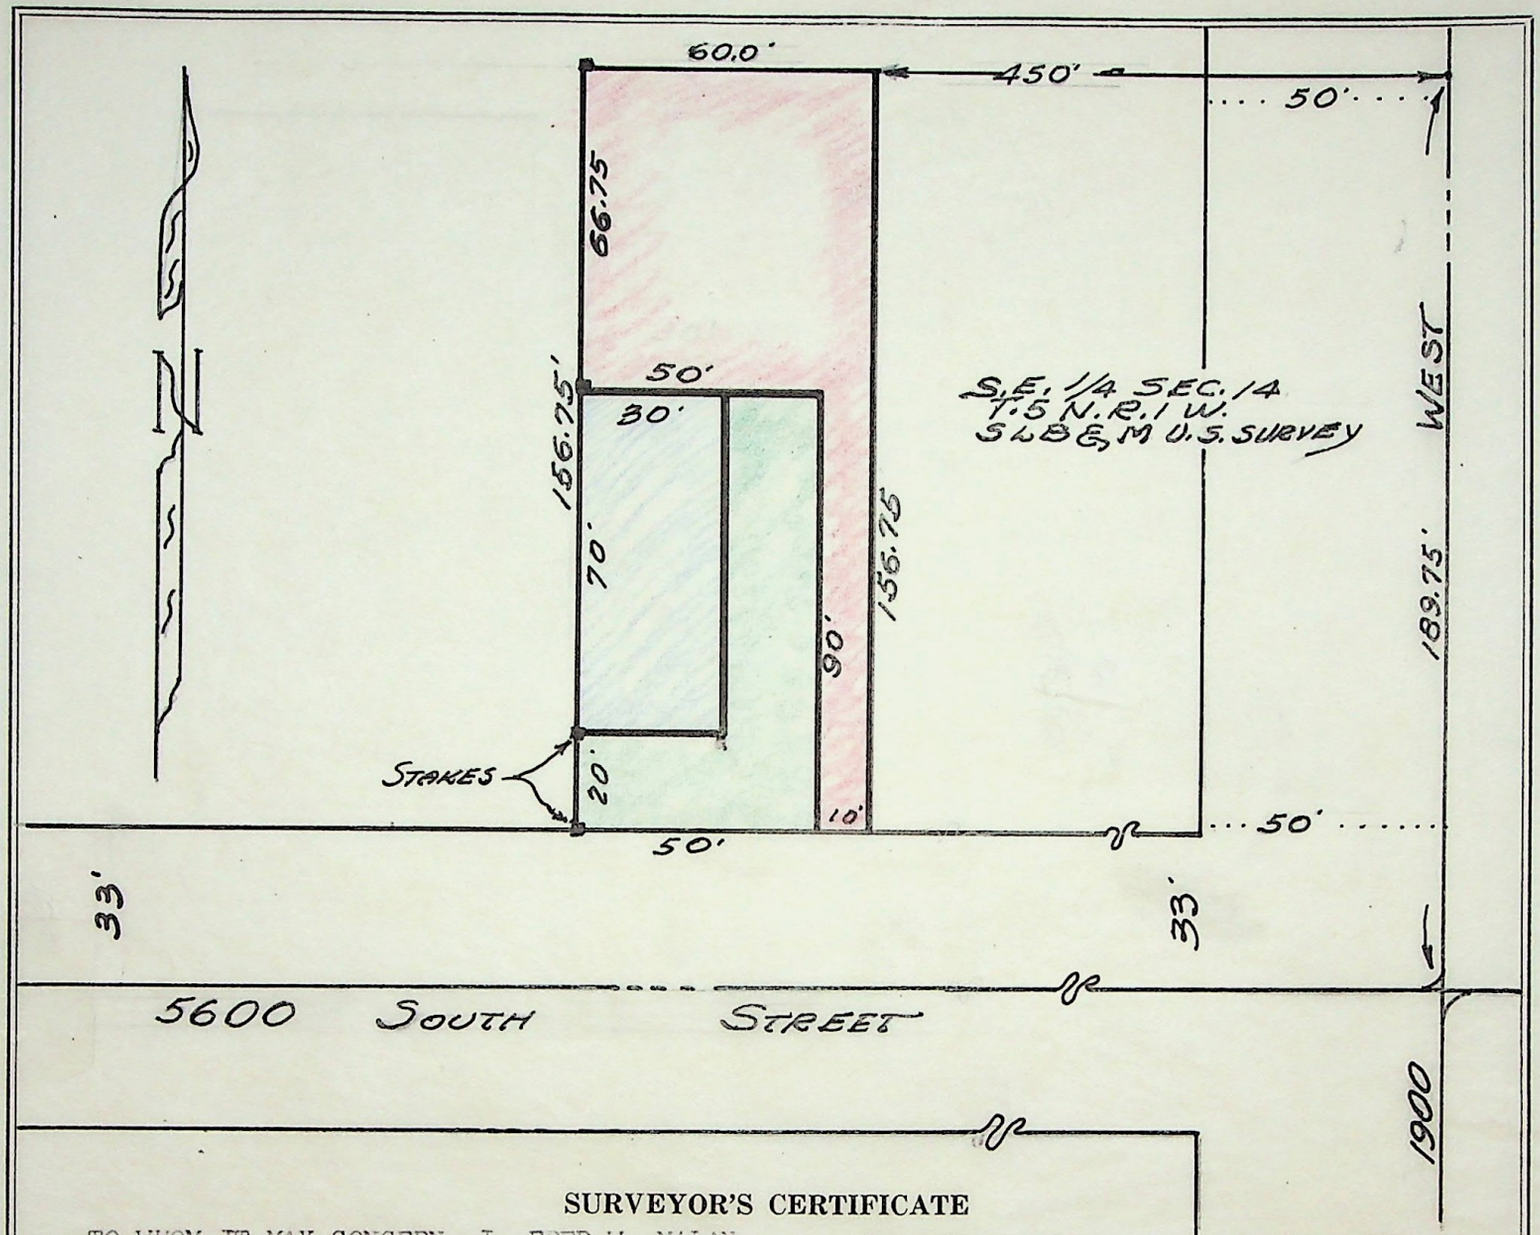

SURVEYOR'S CERTIFICATE

TO WHOM IT MAY CONCERN, I, FRED W. MALAN do hereby certify that I am a Registered Land Surveyor, and that I hold Certificate No. 1441, as prescribed by the Laws of the State of Utah, and I have made a survey of the following described property: Part of the Southeast Quarter of Section 14, Township 5 North, Range 2 West, Salt Lake Base and Meridian, U.S. Survey: Beginning at a point 11.5 rods North and 450 feet West from the Southeast corner of said Quarter Section, and running thence West 60 feet; thence South 156.75 feet to the North line of County Road; thence East along the North line of County Road 60 feet; thence North 156.75 feet to the point of beginning.

I further certify that the above plat correctly shows the true dimensions of the property surveyed and of the improvements located thereon and their position on the said property: and further that none of the improvements on the above described premises encroach upon adjoining properties, and that no improvements, fences, or eaves of adjoining properties encroach upon the above described property and that there are no violations of the building restriction or zoning ordinances, except as shown and designated on the plat.

Scale: 1" = 40'

July 20, 1956
Date

Fred W. Malan 2960 Van Buren Ave.
Registered Land Surveyor Certificate No. 1441 Ogden, Utah

Job No. 25-355

House No. None

Requested By: Mr. Leland Price
3121 Ogden Ave.