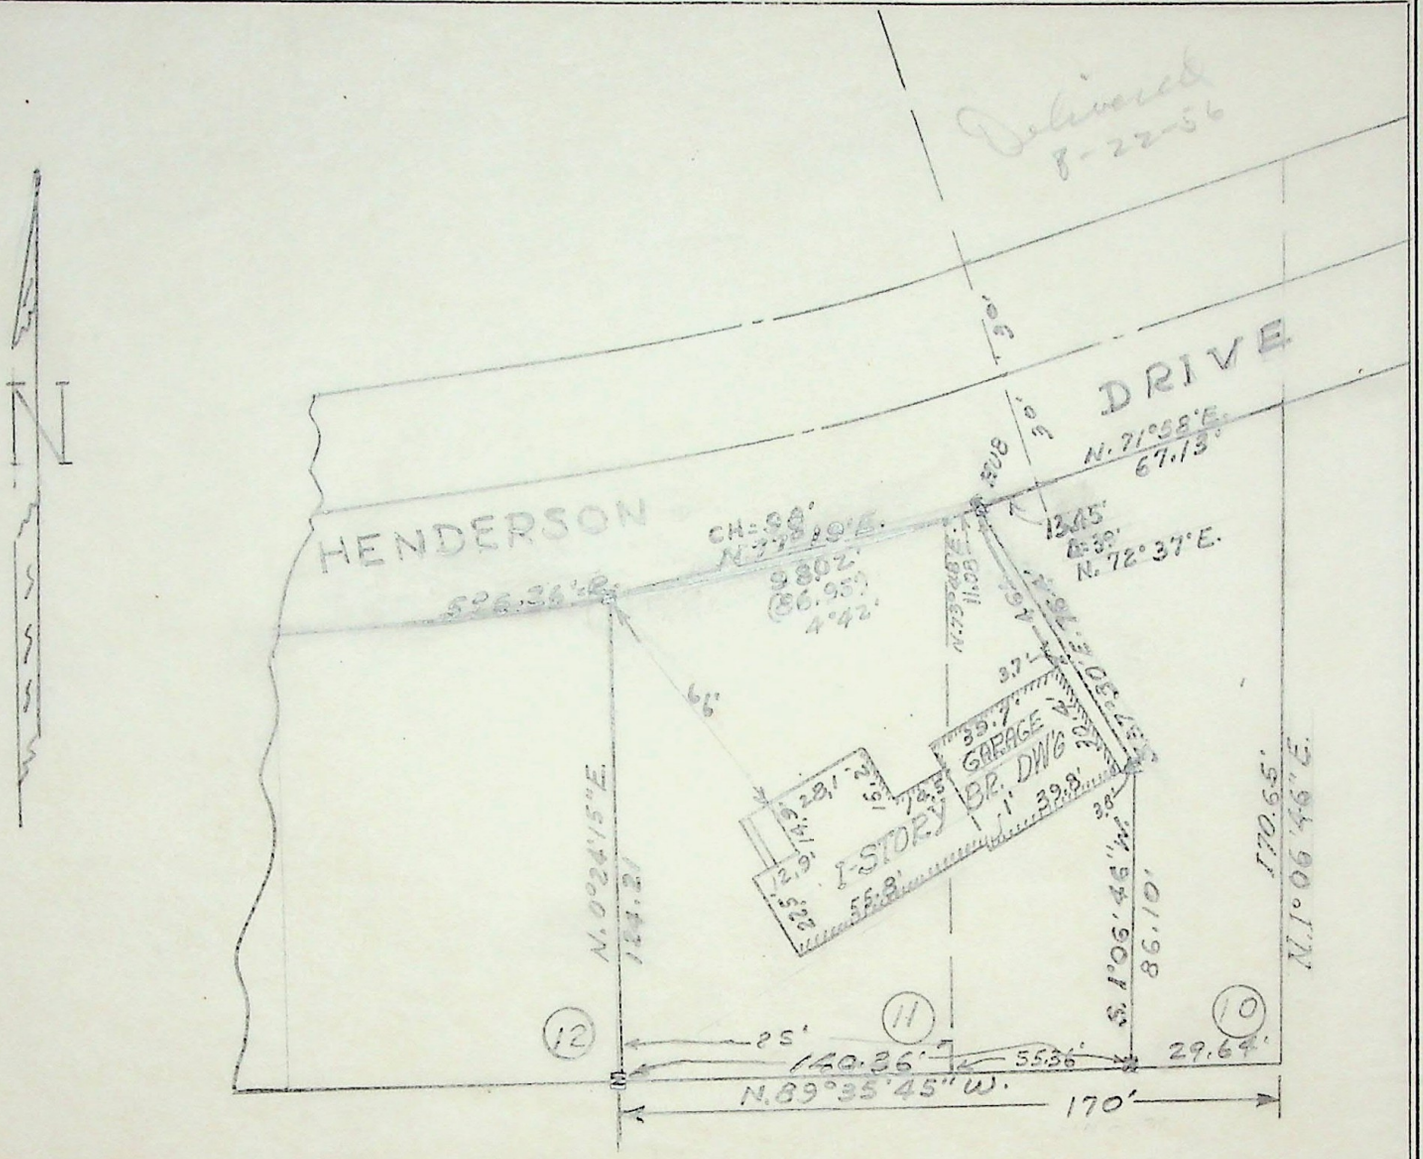

SURVEYOR'S CERTIFICATE

TO WHOM IT MAY CONCERN: I, FRED W. MALAN, do hereby certify that I am a Registered Land Surveyor, and that I hold Certificate No. 1441, as prescribed by the Laws of the State of Utah, and I have made a survey of the following described property: All of lot 11 & part of lot 10, HUNTER HILL ADDITION NO. 2, Ogden City, Weber Co., Ut. Beginning at a point 29.64' N. 89° 35'45" W. from the S. E. corner of lot 10; th. N. 89°35'45" W. 140.36' to the S.W. cor. of lot 11; th.N.0°24'15" E. 124.21' to the N.W. corner of lot 11; th. along the arc of a 596.26 ft. radius curve to the left 98.02', the long chord of which bears N. 77°19' E. 98'; th. S. 37°30' E. 76.4'; th. S. 1°06'46" W. 86.10' to the point of beginning.

I further certify that the above plat correctly shows the true dimensions of the property surveyed and of the improvements located thereon and their position on the said property: and further that none of the improvements on the above described premises encroach upon adjoining properties, and that no improvements, fences, or eaves of adjoining properties encroach upon the above described property and that there are no violations of the building restriction or zoning ordinances, except as shown and designated on the plat.

Scale: 1" = 50'

August 20, 1956
Date

Fred W. Malan
Registered Land Surveyor Certificate No. 1441

Job No. 25-370
Requested by R. C. Hunter

House No. 1155 11th St., Ogden, Ut.

241