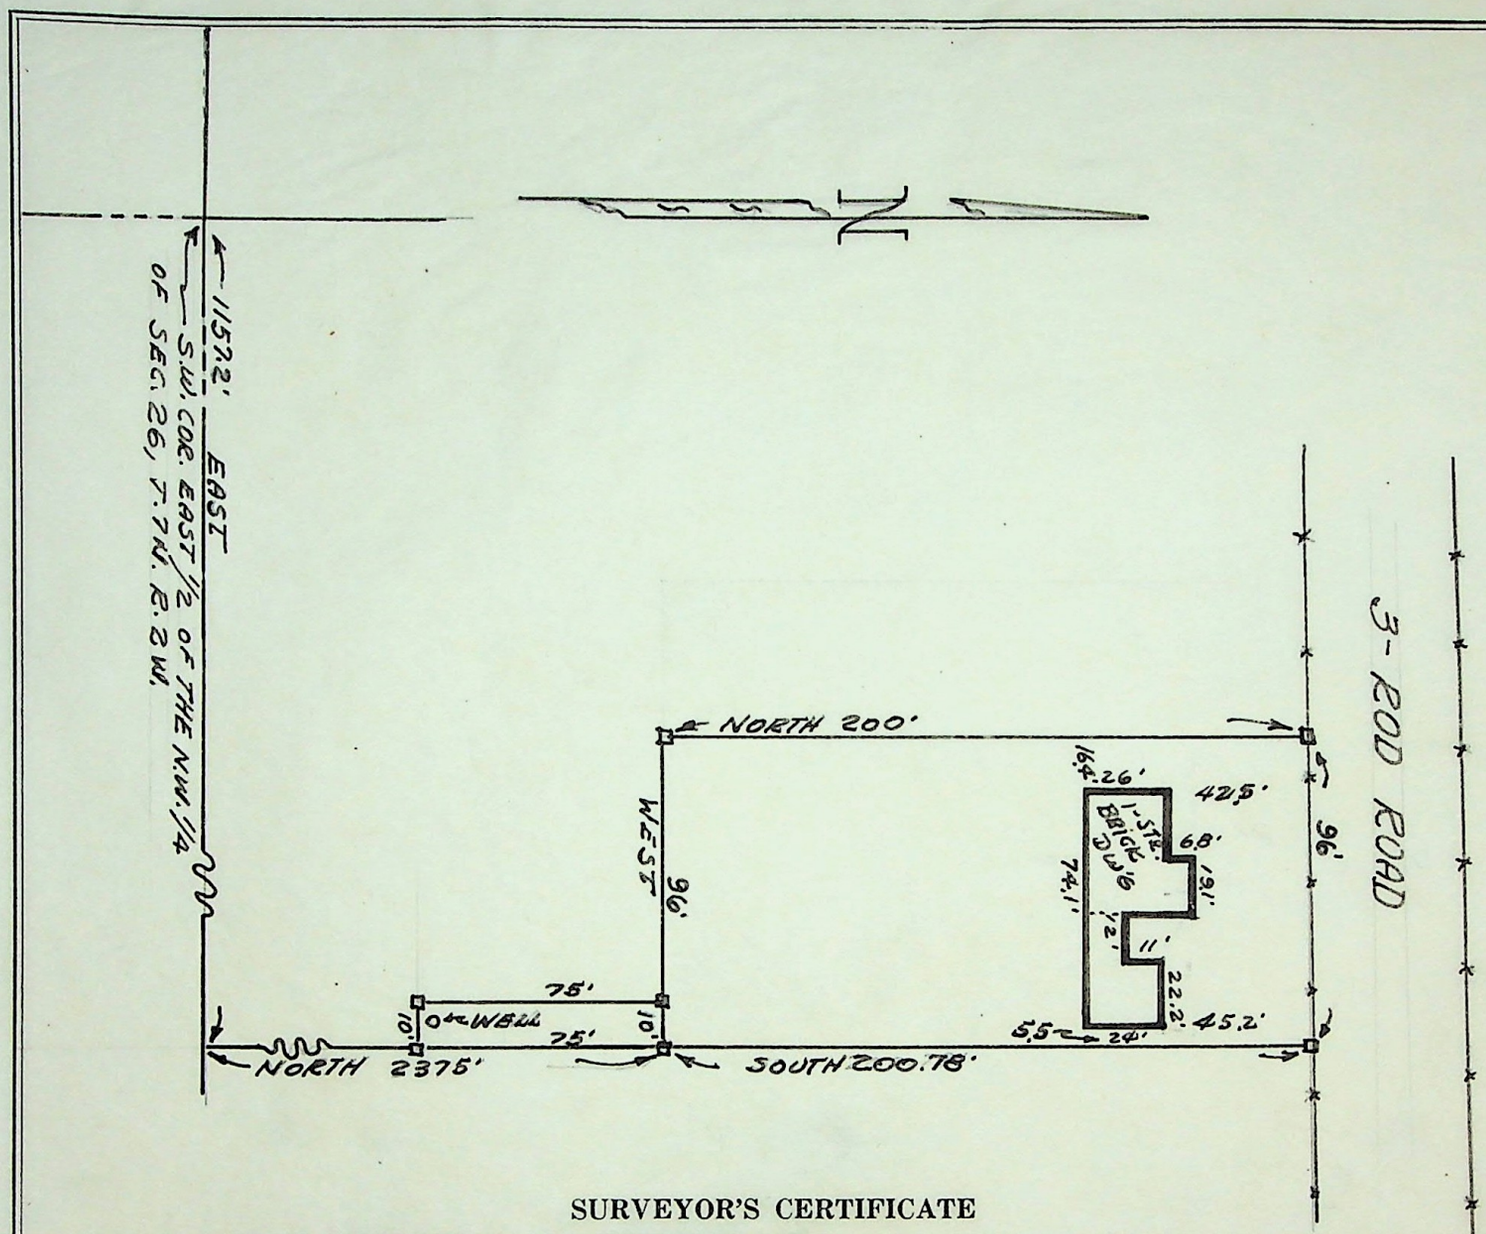

SURVEYOR'S CERTIFICATE

TO WHOM IT MAY CONCERN: I, FRED W. MALAN, do hereby certify that I am a Registered Land Surveyor, and that I hold Certificate No. 1441, as prescribed by the Laws of the State of Utah, and I have made a survey of the following described property: Part of the N. W. $\frac{1}{4}$ of Sec. 26, Township 7 North, Range 2 West, S. L. B. & M., U. S. Survey: Beginning at a point 1157.2 feet East and 2375 feet North from the S. W. corner of the East $\frac{1}{2}$ of said $\frac{1}{4}$ Sec.; thence West 96 feet; thence North 200 ft. to the South line of County Road; thence East 96 feet along the South line of County Road to a point which is 200.78 feet North of the point of beginning; thence South 200.78 feet to the point of beginning.

I further certify that the above plat correctly shows the true dimensions of the property surveyed and of the improvements located thereon and their position on the said property: and further that none of the improvements on the above described premises encroach upon adjoining properties, and that no improvements, fences, or eaves of adjoining properties encroach upon the above described property and that there are no violations of the building restriction or zoning ordinances, except as shown and designated on the plat.

Scale: 1" = 60'

September 17, 1956
Date

Fred W. Malan
Registered Land Surveyor Certificate No. 1441

Job No. 25-380

House No. Route 3, Box 338 A, Ogden, Ut.
John F. Painter & wife, Mary J. Painter

25-1