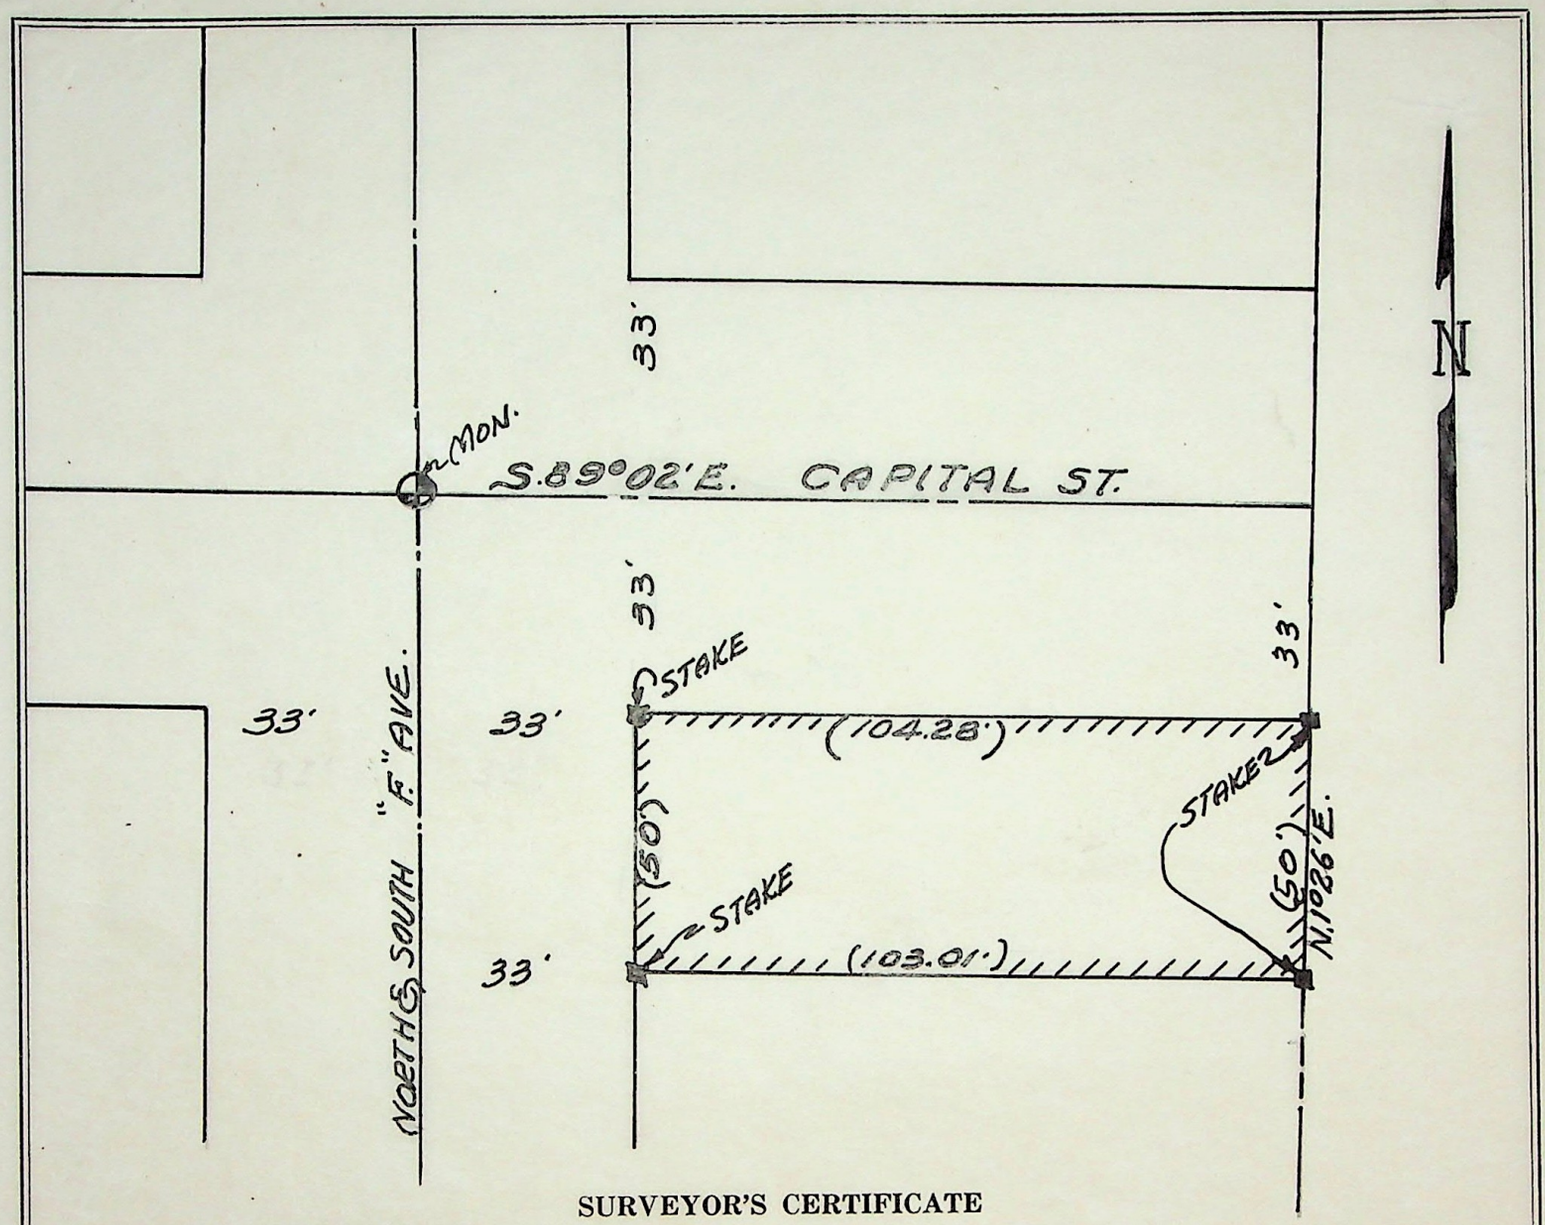

SURVEYOR'S CERTIFICATE

TO WHOM IT MAY CONCERN: I, FRED W. MALAN, do hereby certify that I am a Registered Land Surveyor, and that I hold Certificate No. 1441, as prescribed by the Laws of the State of Utah, and I have made a survey of the following described property:

Part of Lots 1, 2, 3 & 4, Block 14, North 50 feet, BROOKLYN ADDITION, located on the Southeast corner of Capitol St. and "F" Ave. in West Ogden, Utah.

I further certify that the above plat correctly shows the true dimensions of the property surveyed and of the improvements located thereon and their position on the said property: and further that none of the improvements on the above described premises encroach upon adjoining properties, and that no improvements, fences, or eaves of adjoining properties encroach upon the above described property and that there are no violations of the building restriction or zoning ordinances, except as shown and designated on the plat.

Scale: 1" = 30'

September 1, 1956
Date

Fred W. Malan
Registered Land Surveyor Certificate No. 1441

Job No. 25-387
Requested by Herbert Woods
2726 Tyler Ave., Ogden, Utah

House No. NONE

REGISTERED LAND SURVEYOR No. 1441 STATE OF UTAH

258