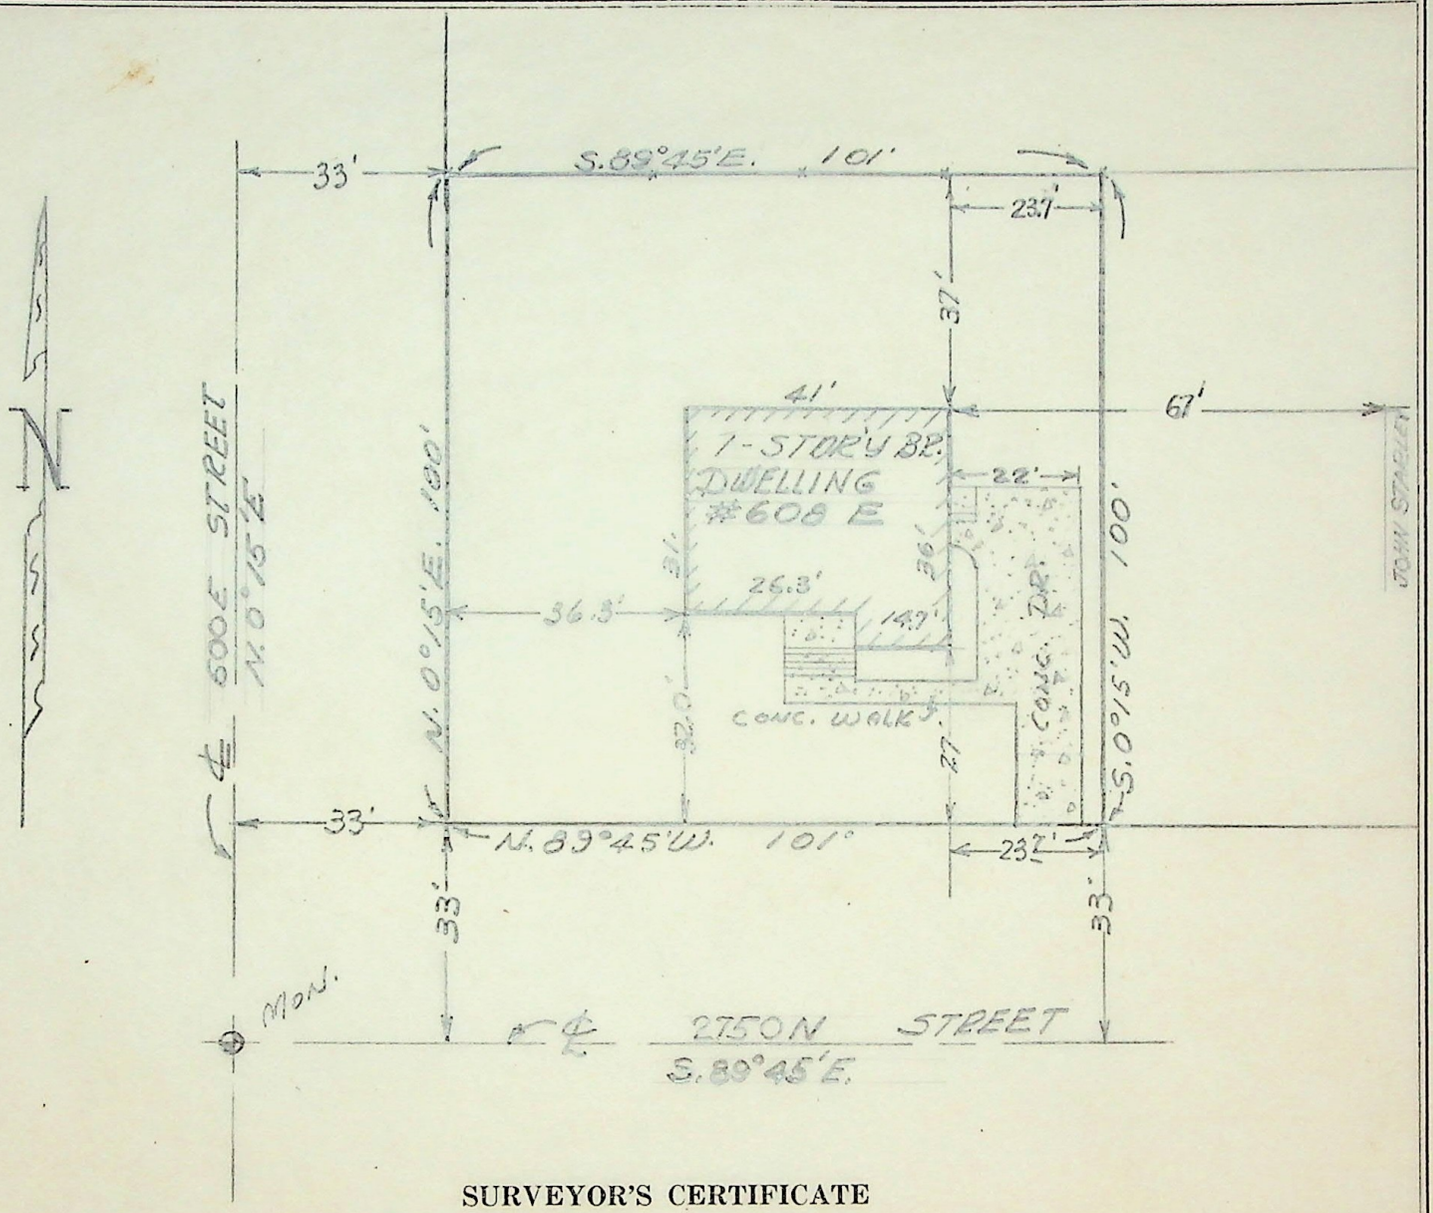

SURVEYOR'S CERTIFICATE

TO WHOM IT MAY CONCERN: I, FRED W. MALAN, do hereby certify that I am a Registered Land Surveyor, and that I hold Certificate No. 1441, as prescribed by the Laws of the State of Utah, and I have made a survey of the following described property:

A part of Block 31, Plat "A", North Ogden Survey: Beginning at the Southwest corner of said Block 31 and running thence North along the West line 100 ft.; thence East parallel to the South line of said Block 31, 101 ft.; thence South parallel to the West line of said Block 31, 100 ft.; thence West 101 ft. to the place of beginning.

I further certify that the above plat correctly shows the true dimensions of the property surveyed and of the improvements located thereon and their position on the said property: and further that none of the improvements on the above described premises encroach upon adjoining properties, and that no improvements, fences, or eaves of adjoining properties encroach upon the above described property and that there are no violations of the building restriction or zoning ordinances, except as shown and designated on the plat.

Scale: 1" = 30'

January 5, 1956
Date

Fred W. Malan

Registered Land Surveyor Certificate No. 1441
2960 Van Buren Ave. Ogden, Utah

Job No. 29-76
Requested by Miller and Viele
Howard Green, Agent

House No. 608 East 2750 North, North Ogden, Ut.
Leonard A. Wulff