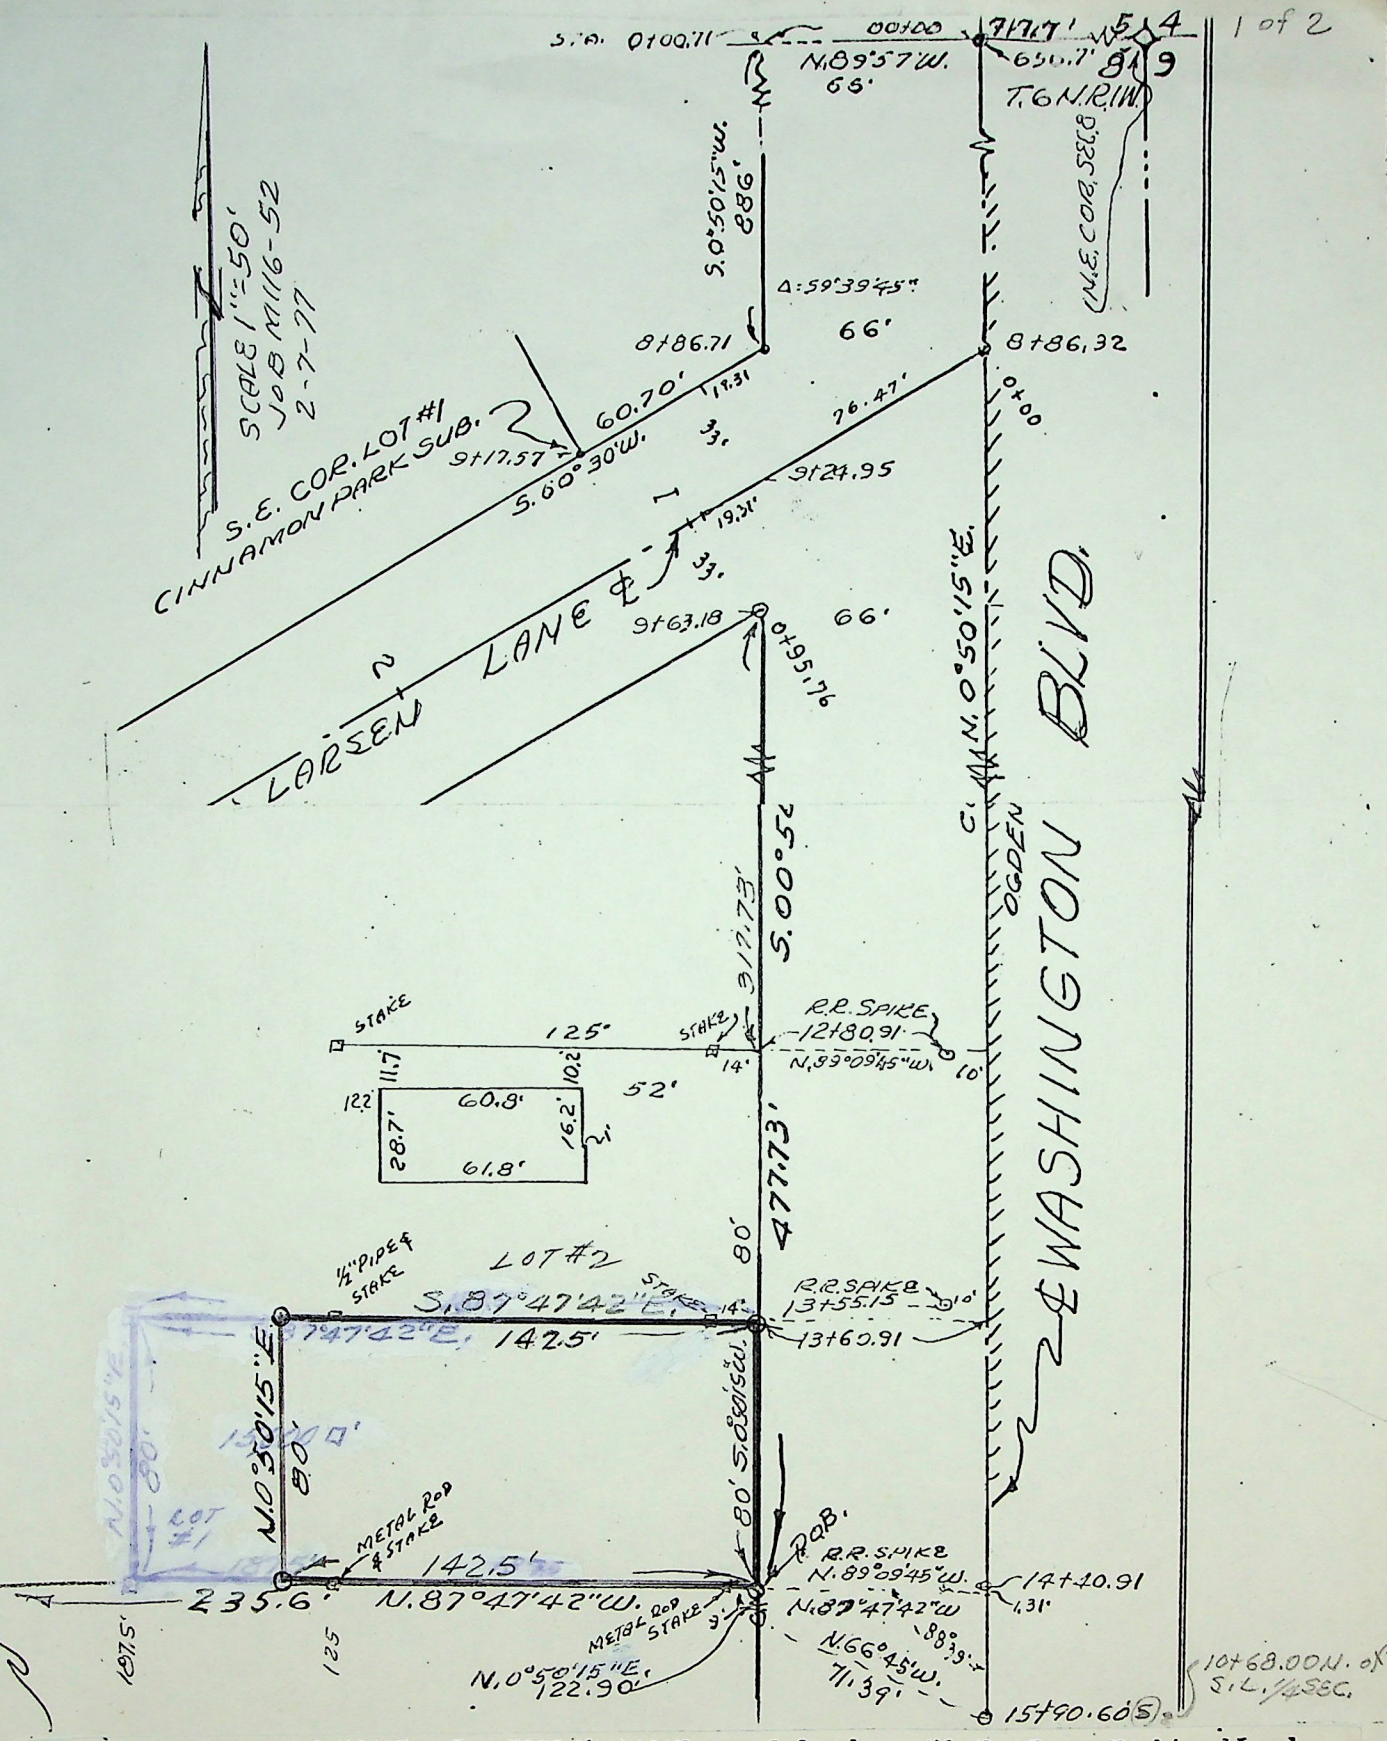

TO WHOM IT MAY CONCERN: I, FRED W. MALAN, do hereby certify that I am a Registered Land Surveyor, and that I hold Certificate No. 1441, as prescribed by the Laws of the State of Utah, and I have made a survey of the following described property: A part of the N.E.¼, Sec. 8, T.6N., R.1W., S.L.B.&M., U.S. Survey: Beginning at a point which is N.89°57'W. 656.7 ft. along the Sec. line to Center Line of Wash. Blvd. S.0°50'15"W. 1590.60 ft. along said Center Line (to a point which is N.0°50'15"E. 1068.00 ft. from the South line of said N.E. ¼ Sec.), N.66°45'W. 71.39 ft. to the West Right-of-way line of Wash. Blvd. and N.0°50'15"E. 122.90 ft. along said West Right-of-way line from the N.E. corner of said N.E. ¼ Sec.; running thence N.87°47'42"W. 142.50 ft.; thence N.0°50'15"E. 80.00 ft.; thence S.87°47'42"E. 142.50 ft. to the West line of Wash. Blvd; thence S.0°50'15"W. 80.00 ft. along said Right-of-way to the point of beginning. Containing 11,400 sq. feet.

LOT #1

Scale: 1" = 50'

FRED W. MALAN, 2960 Van Buren Ave., Ogden, Utah

Fred W. Malan

February 7, 1977
Date

Registered Land Surveyor Certificate No. 1441

Revised 2-17-77 Jum

Job No. M116-52

House No. Vacant Lot-- 715 N. Wash. Blvd.-- Ogden, Ut.

Wayne Taylor, 33 N. Angel St. KAYSVILLE, UT.