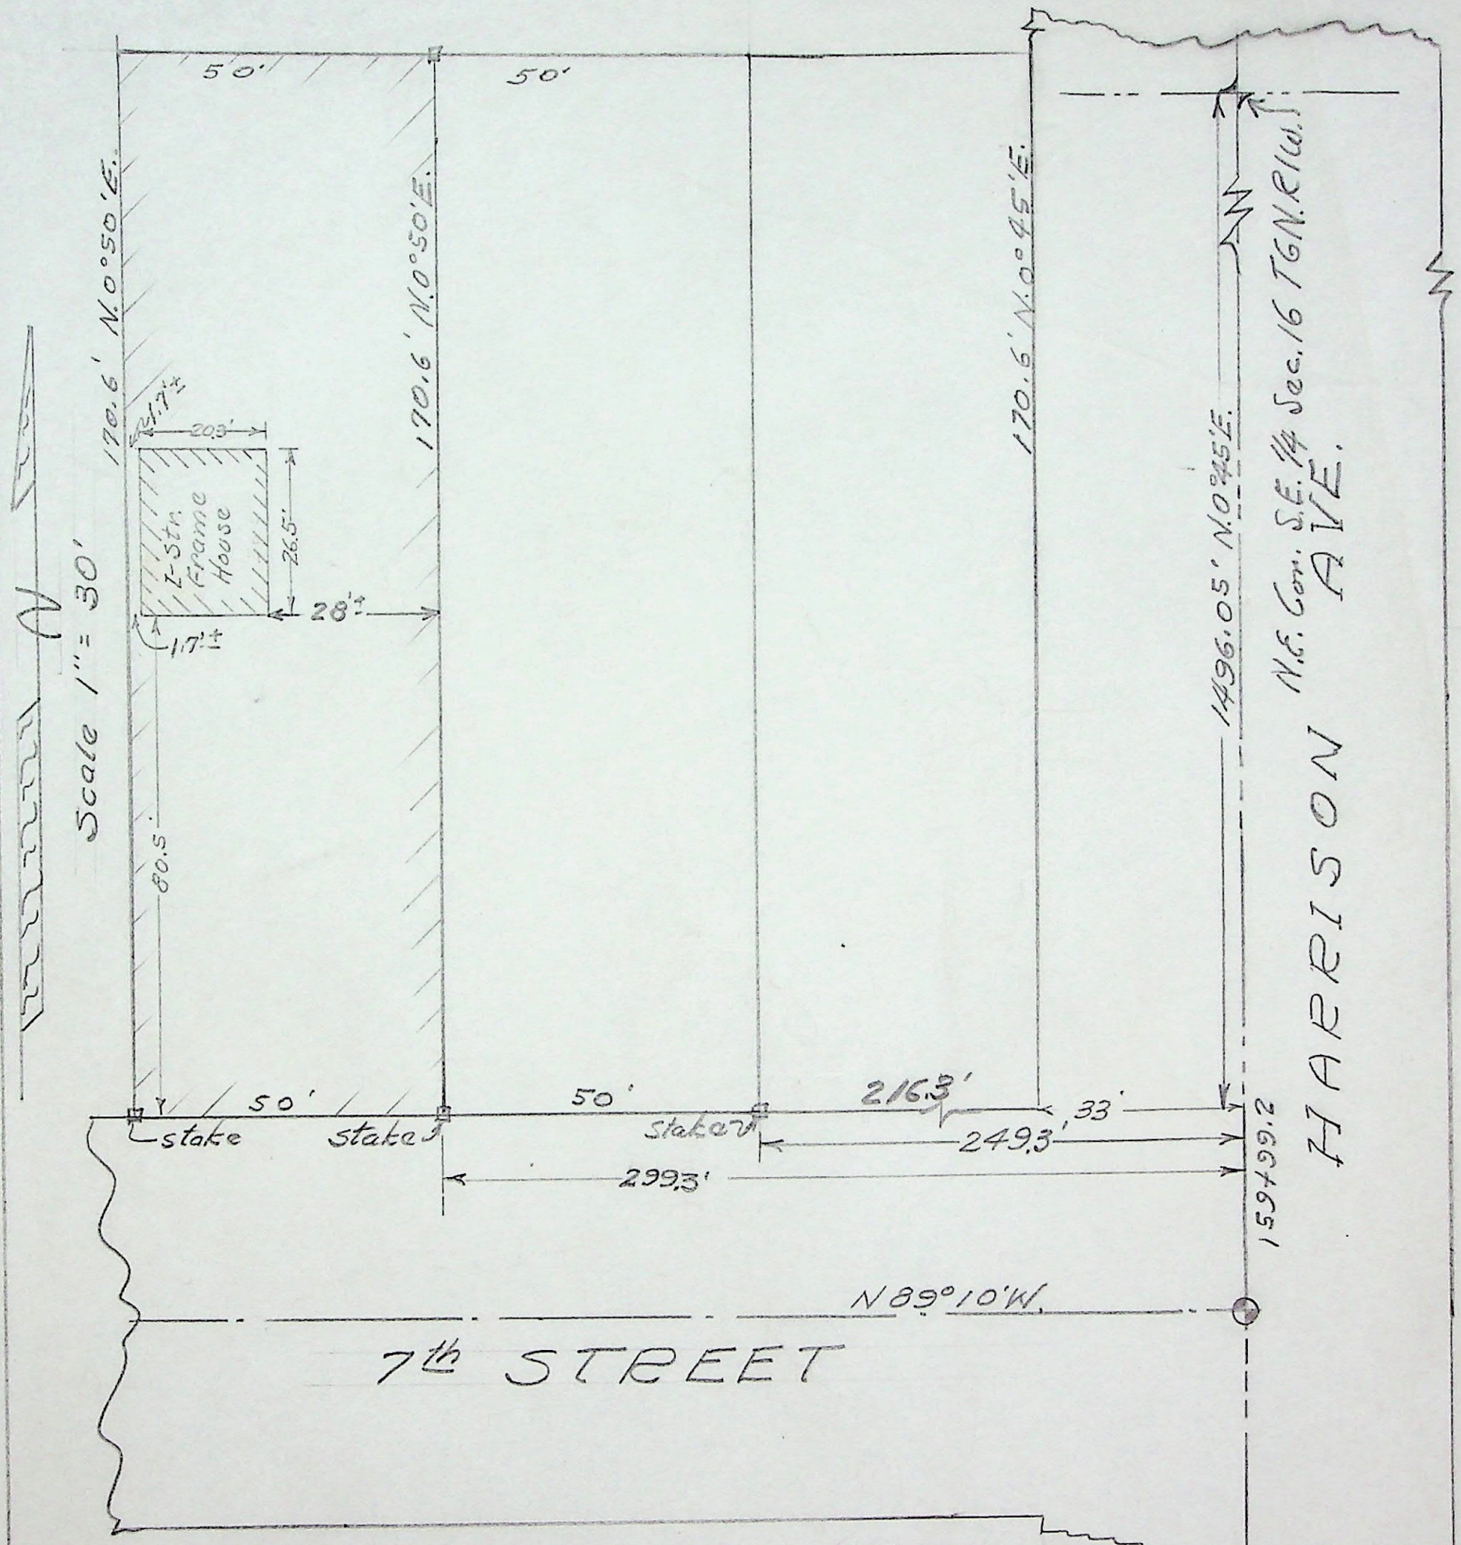

Survey Requested By Federal Bldg & Loan Ass.
Dec. 15 '51 ~ Ogden Utah

DESCRIPTION

A part of the Southeast Quarter of Section 16, Township 6 North, Range 1 West, Salt Lake Meridian, United States Survey:

Beginning at a point South 0°45' West 1496.05 feet and North 89°10' West 299.3 feet from the Northeast Corner of said quarter Section, said beginning point being on the North property line of 7th Street in Ogden, Utah and running thence North 89°10' West 50 feet; thence North 0°50' East 170.6 feet; thence South 89°10' East 50 feet; thence South 0°50' West 170.6 feet to the place of beginning.

I Certify that the above Plot is a correct Survey of the above desc. Prop.

Surveyed by Fred W. Malan 2960 Van Buren Ave. Ogden Ut.

Date 12-17-51 Signed Fred W. Malan Ref. 18-52