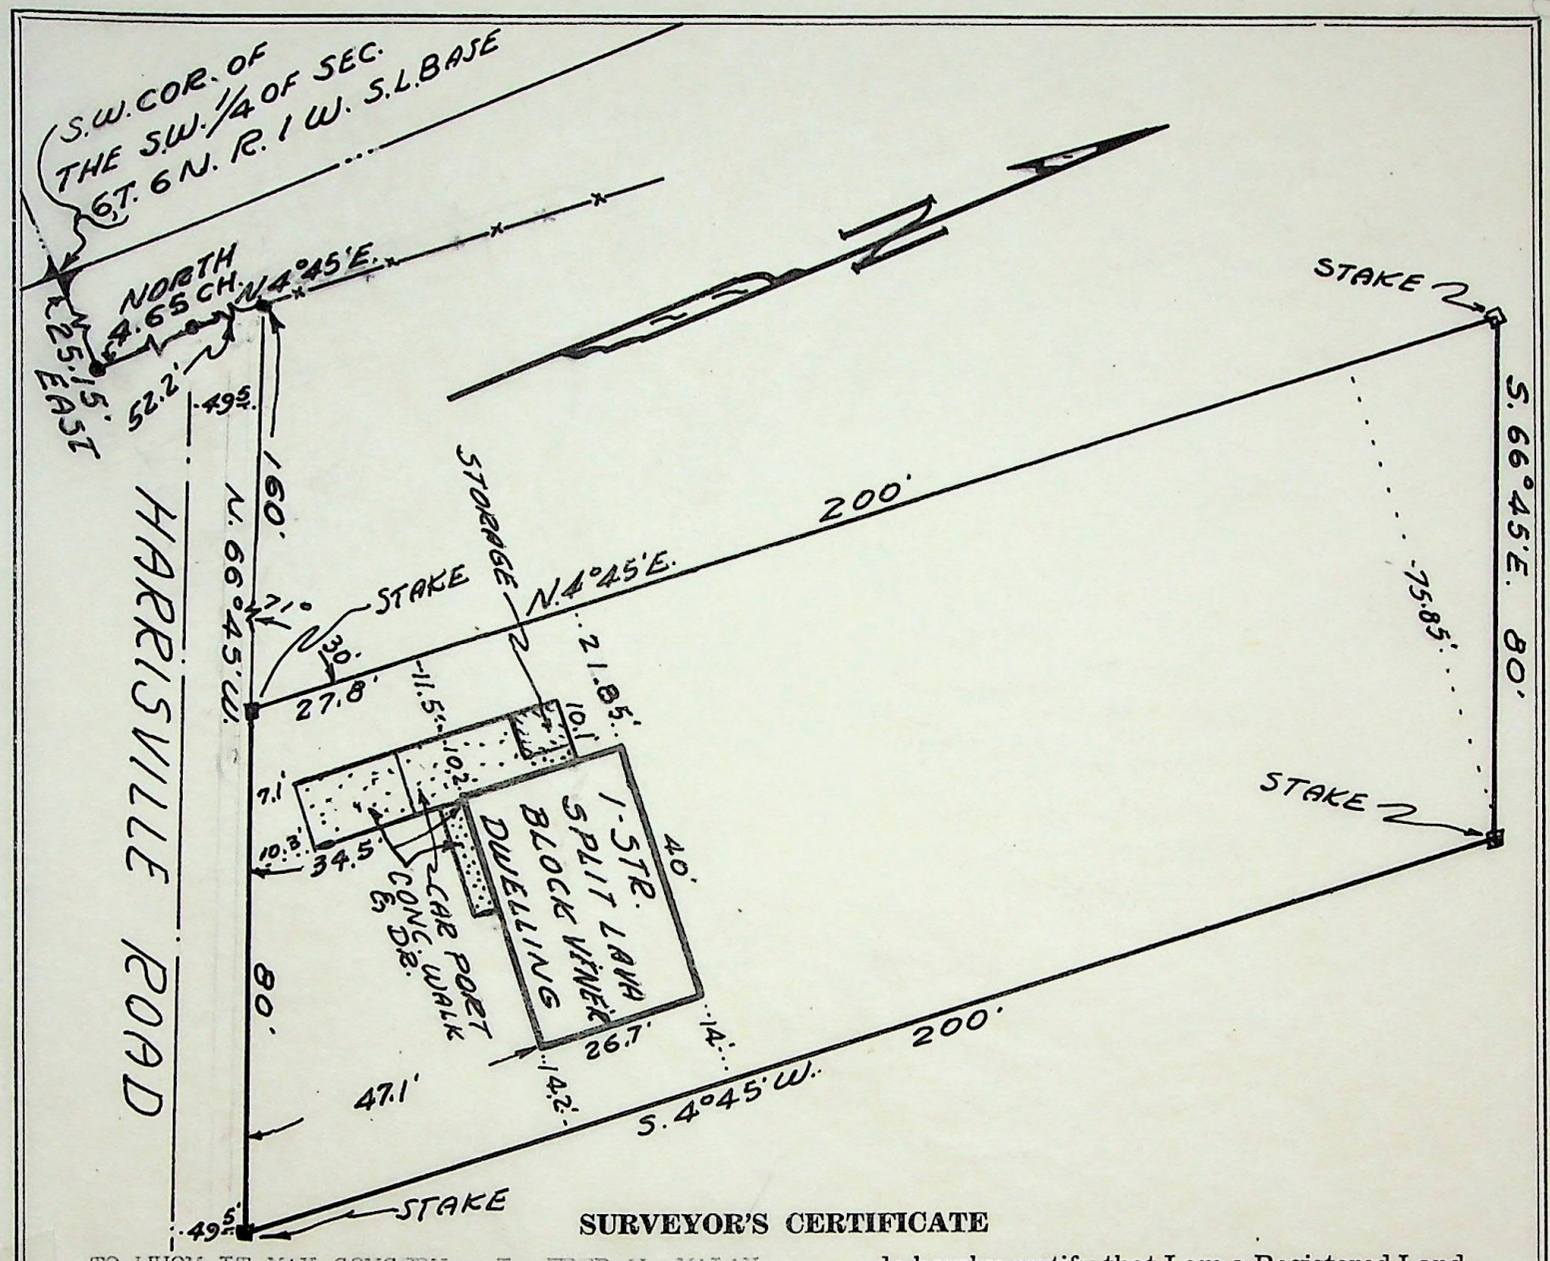

SURVEYOR'S CERTIFICATE

TO WHOM IT MAY CONCERN: I, FRED W. MALAN, do hereby certify that I am a Registered Land Surveyor, and that I hold Certificate No. 1441, as prescribed by the Laws of the State of Utah, and I have made a survey of the following described property: A part of the N. W. ¼ of Sec. 6, T. 6 N., R. 1 W., S. L. B. & M., U. S. Survey: Beginning at a point on the North line of County Road 25.15 chains East and North 4.65 chains to center of Road and North 4° 45' East (52.2) ft. and South 66° 45' East 160 ft. from the S. W. corner of said ¼ Sec. and running thence North 4° 45' East 200 ft.; thence South 66° 45' East 80 ft.; thence South 4° 45' West 200 ft. to the North line of the County Road; thence North 66° 45' West along road 80 ft. to the place of beginning.

I further certify that the above plat correctly shows the true dimensions of the property surveyed and of the improvements located thereon and their position on the said property: and further that none of the improvements on the above described premises encroach upon adjoining properties, and that no improvements, fences, or eaves of adjoining properties encroach upon the above described property and that there are no violations of the building restriction or zoning ordinances, except as shown and designated on the plat.

Scale: 1" = 30

February 13, 1957
Date

Fred W. Malan
Registered Land Surveyor Certificate No. 1441

Job No. M30-17
Requested by Bank of Utah
Fred Glissmeyer, Abstractor
Geo. Osmond, Realtor

House No. 856 West, Harrisville Road, Ogden, Ut.
James E. Taylor, Buyer
L. M. Shank, Builder, Box 262 Harrisville, Ut.