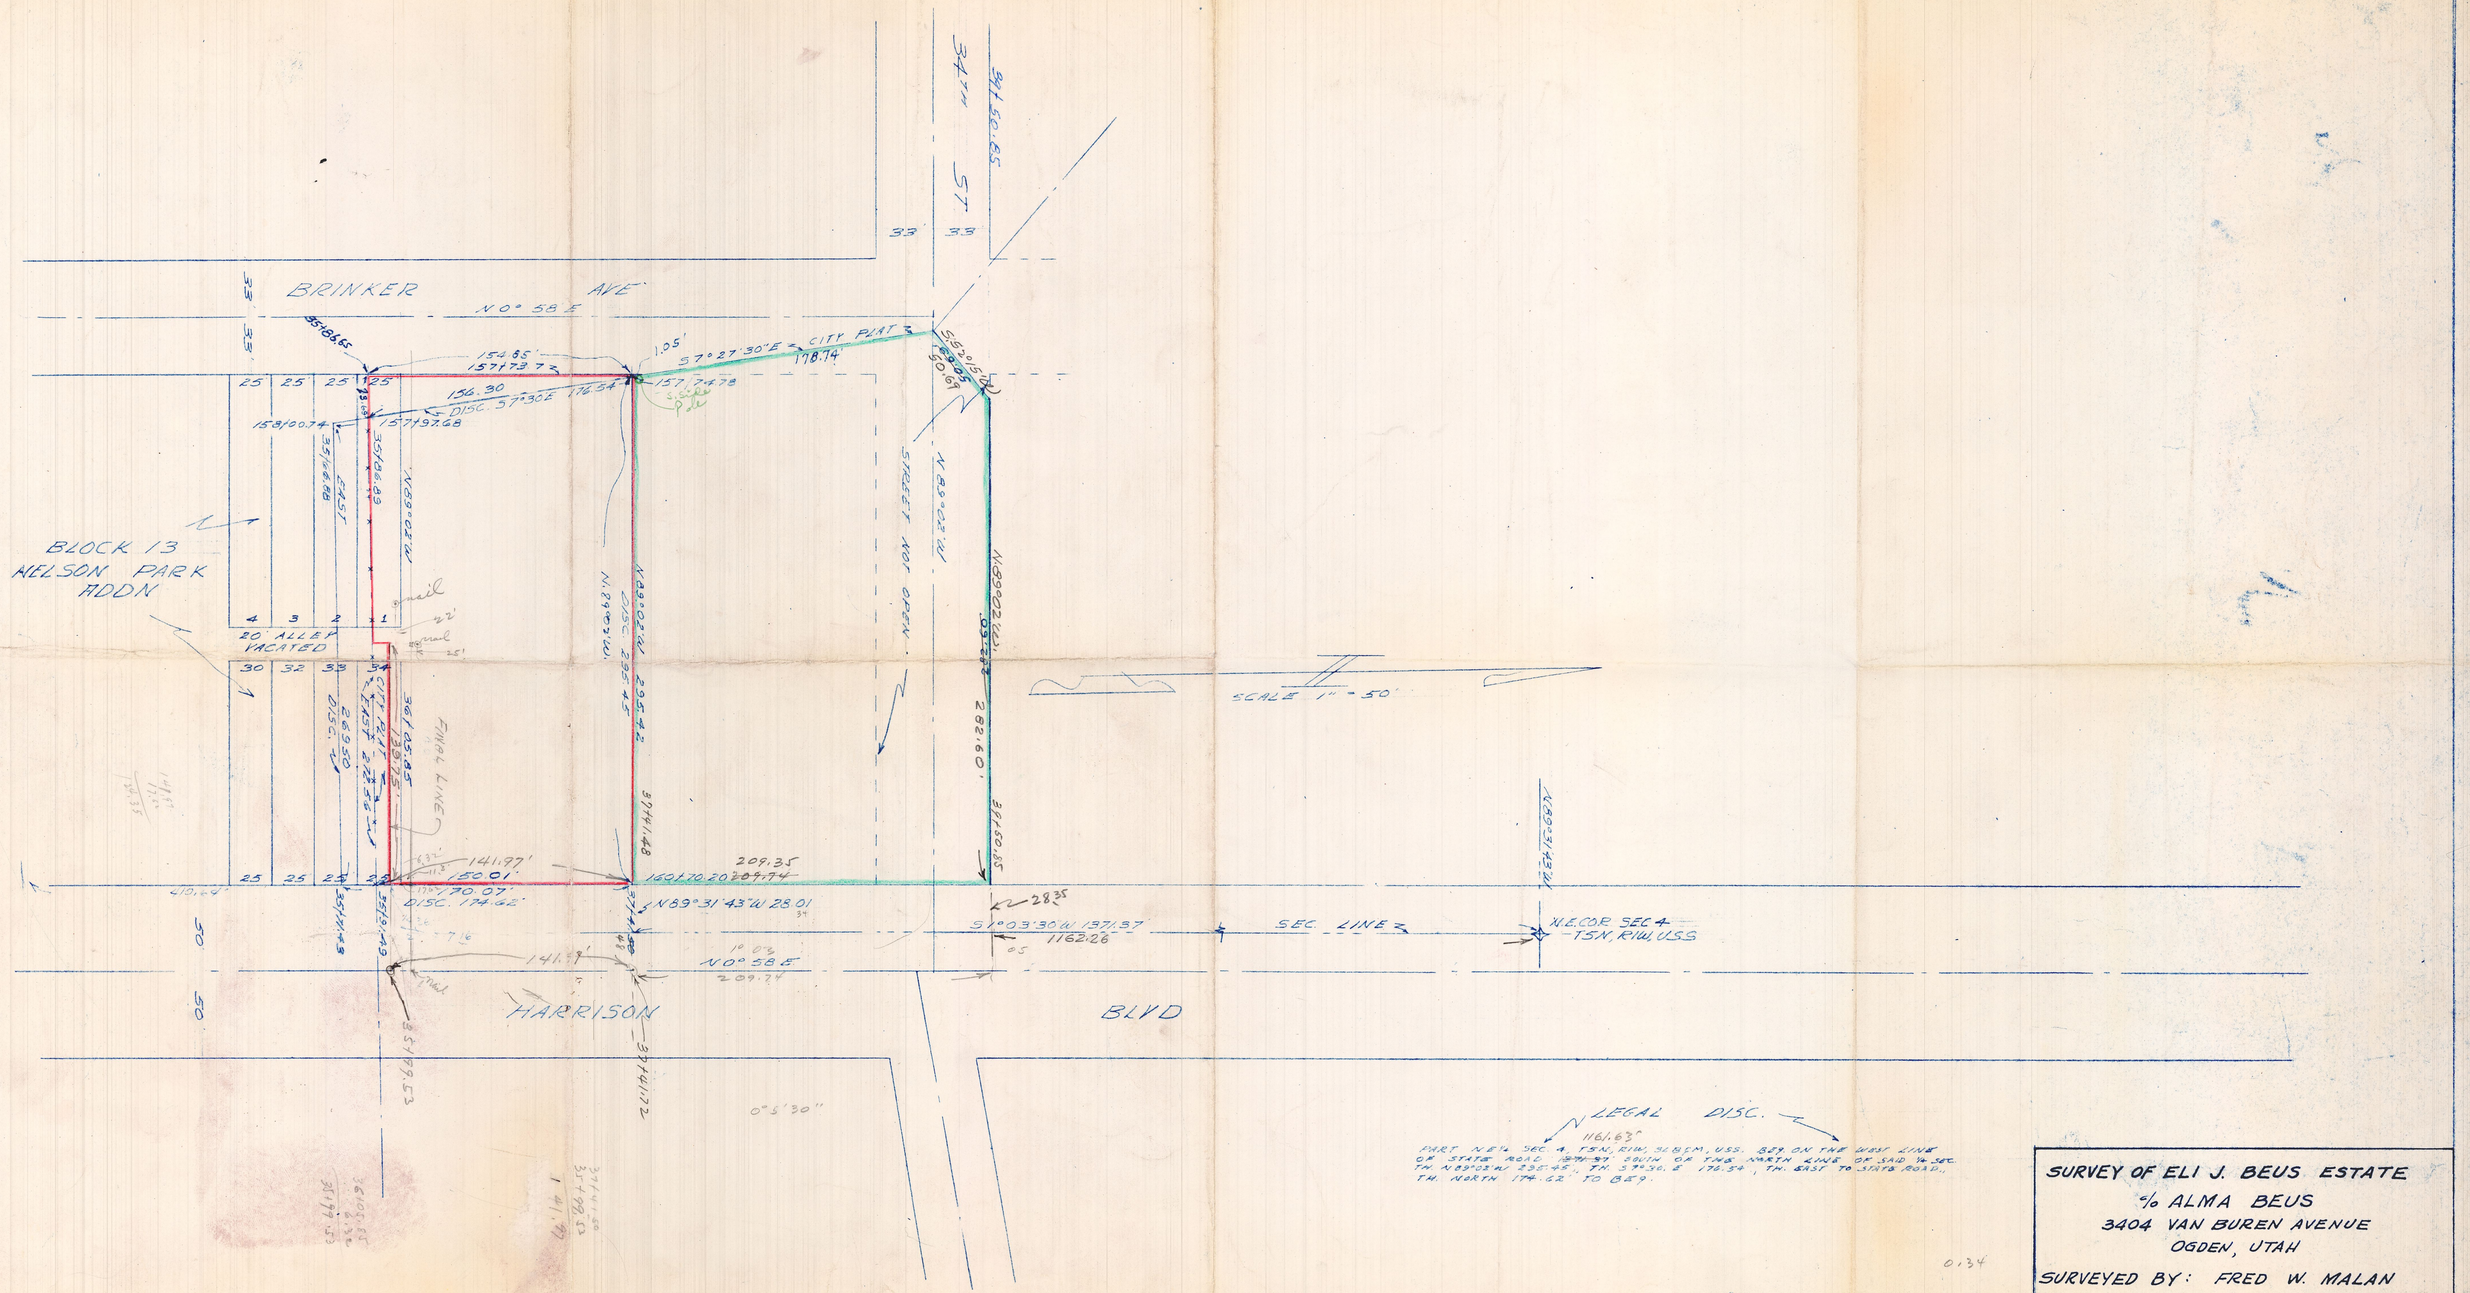
BRINKER AVE
N 0° 58' E
34TH ST
BLOCK 13
WELSON PARK
ADDN
20' ALLEY
VACATED
EAST
CITY PLAT
DISC. 57°30'E
157.74 78
157.197.68
158.100.74
156.30
176.54
154.85
157.173.72
1.05'
57° 27' 30" E
198.74
S 62° 20' 50" E
189.03
50.63'
STREET NOT OPEN
N 89° 23' W
N 89° 02' W
DISC. 295.42
N 29° 0' W
FINAL LINE
141.97'
150.01'
170.07'
DISC. 174.62'
160.170.20 209.74
209.35
N 89° 31' 43" W 28.01
S 1° 03' 30" W 1371.37
1162.26
SEC. LINE
N.E. COR. SEC 4
T5N, R1W, USS
N 0° 58' E
209.74
HARRISON
BLVD
SCALE 1" = 50'
LEGAL DISC.
1161.63'
PART N.E.¼ SEC. 4, T5N, R1W, S.L.B.&M., USS. BEG. ON THE WEST LINE OF STATE ROAD 1874.57 SOUTH OF THE NORTH LINE OF SAID ¼ SEC. TH. N 89°03' W 295.45', TH. S 29°30' E 176.54', TH. EAST TO STATE ROAD, TH. NORTH 174.62' TO BEG.
SURVEY OF ELI J. BEUS ESTATE
c/o ALMA BEUS
3404 VAN BUREN AVENUE
OGDEN, UTAH
SURVEYED BY: FRED W. MALAN
JOB M-31-34
OCT. 15, 1957

A-17 # 119

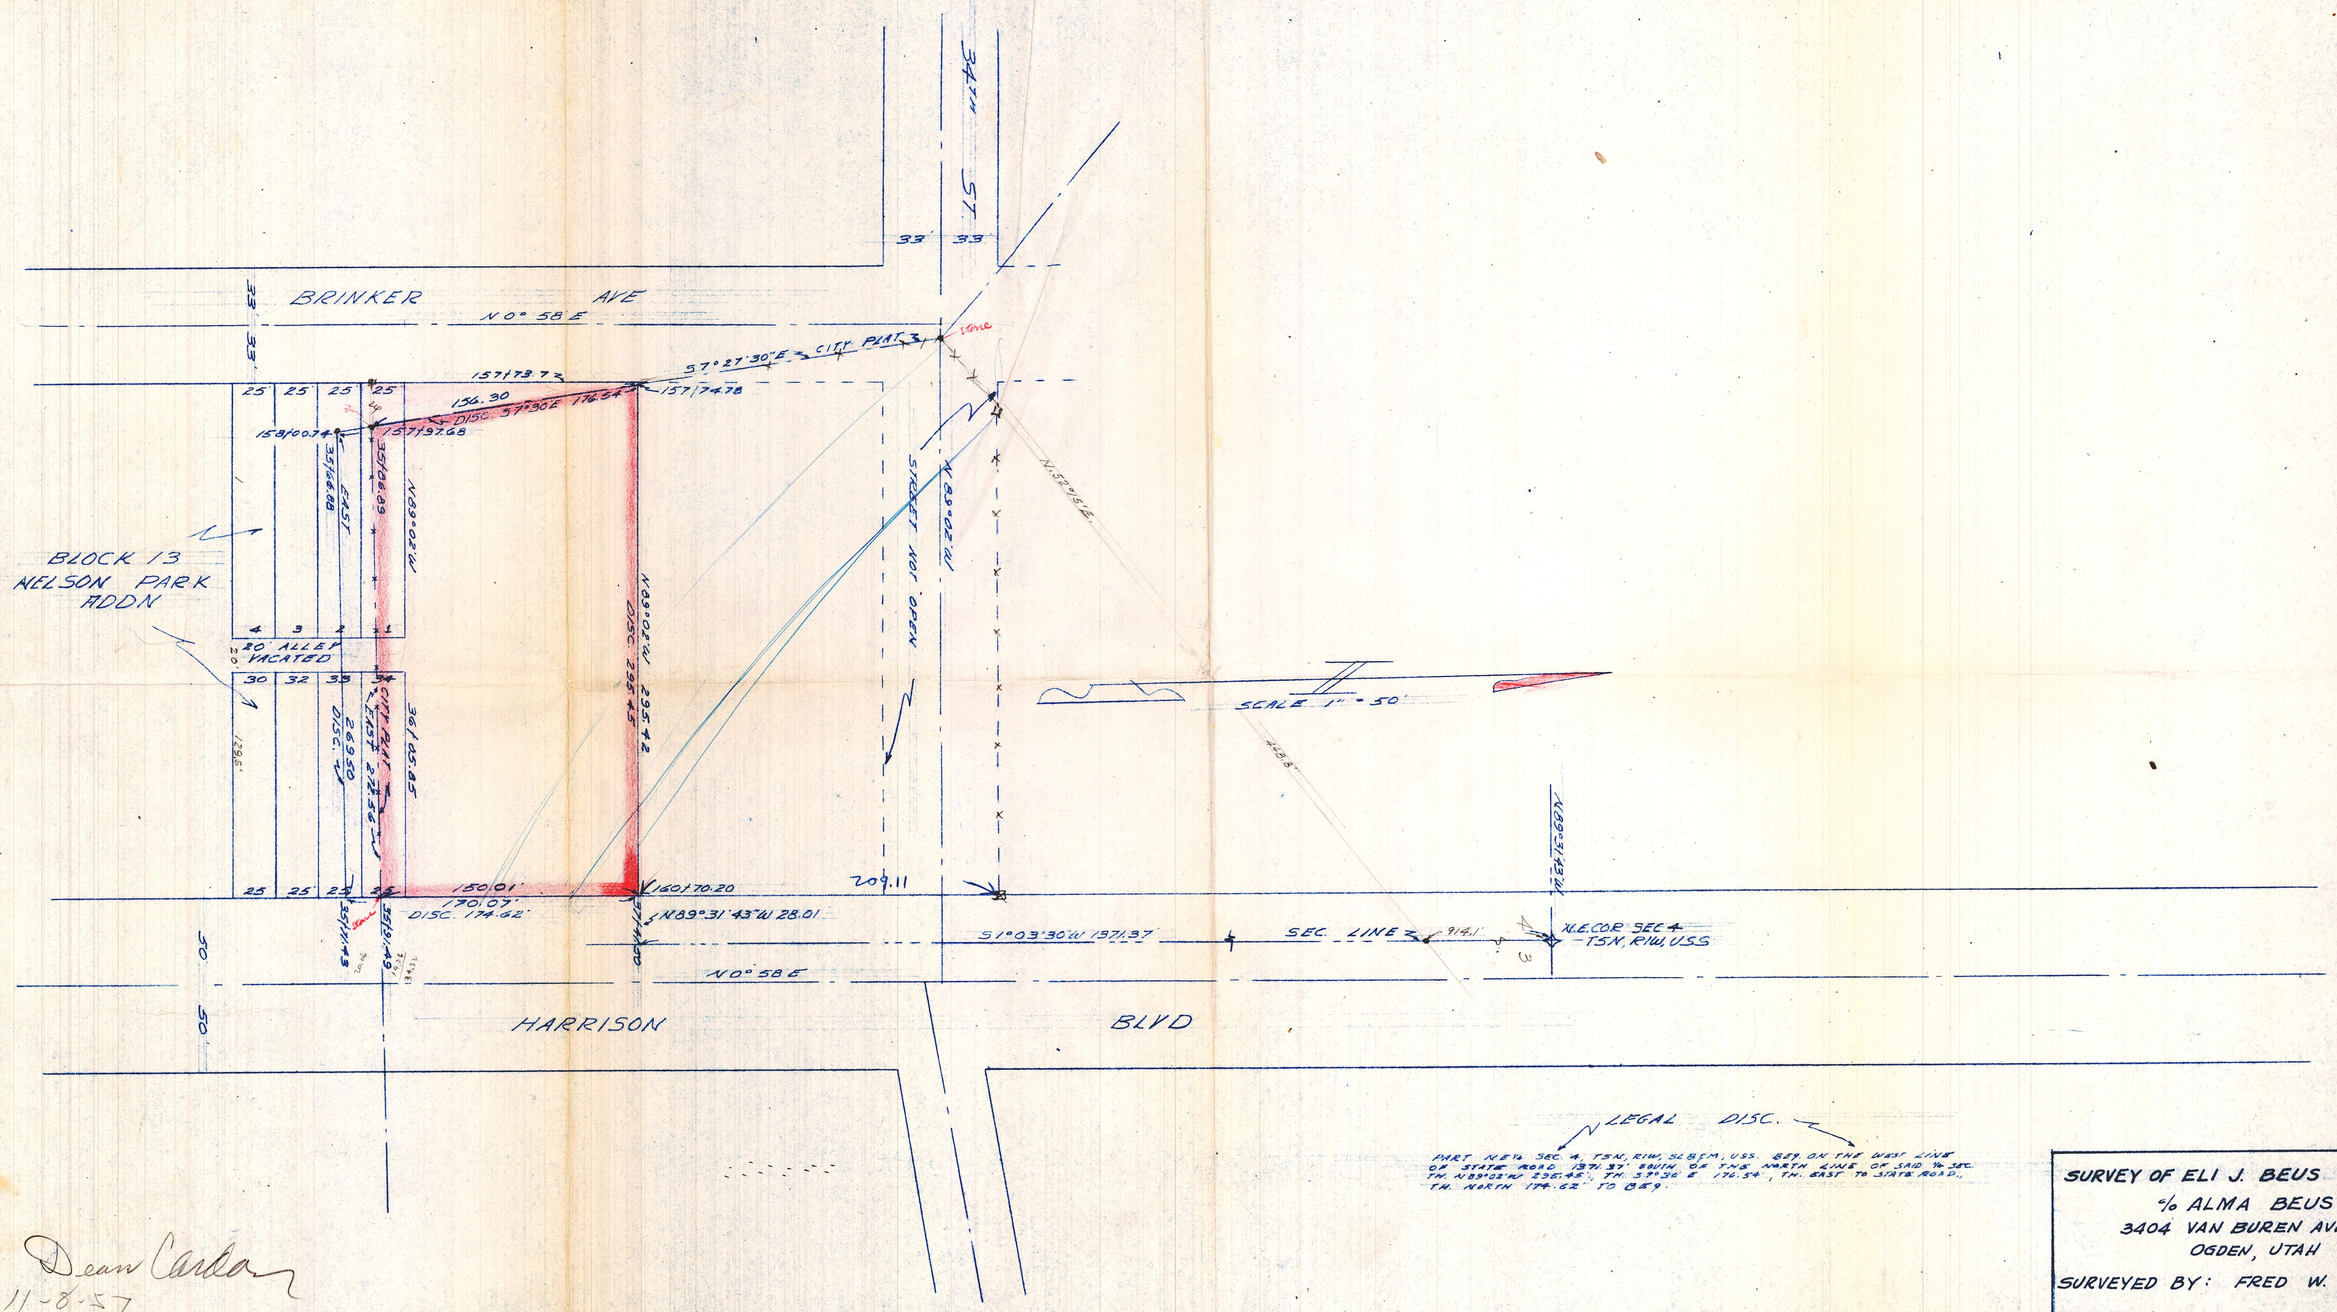

LEGAL DISC.

PART N.E¼ SEC. 4, T5N, R1W, SL B&M, USS. BEG. ON THE WEST LINE OF STATE ROAD 137.37' SOUTH OF THE NORTH LINE OF SAID ¼ SEC. TH. N 89°02'W 295.45', TH. S 7°36 E 176.54', TH. EAST TO STATE ROAD, TH. NORTH 174.62' TO BEG.

SURVEY OF ELI J. BEUS ESTATE
c/o ALMA BEUS
3404 VAN BUREN AVENUE
OGDEN, UTAH

SURVEYED BY: FRED W. MALAN

JOB M-31-34 OCT. 15, 1957

To Dean Carlson
11-8-57