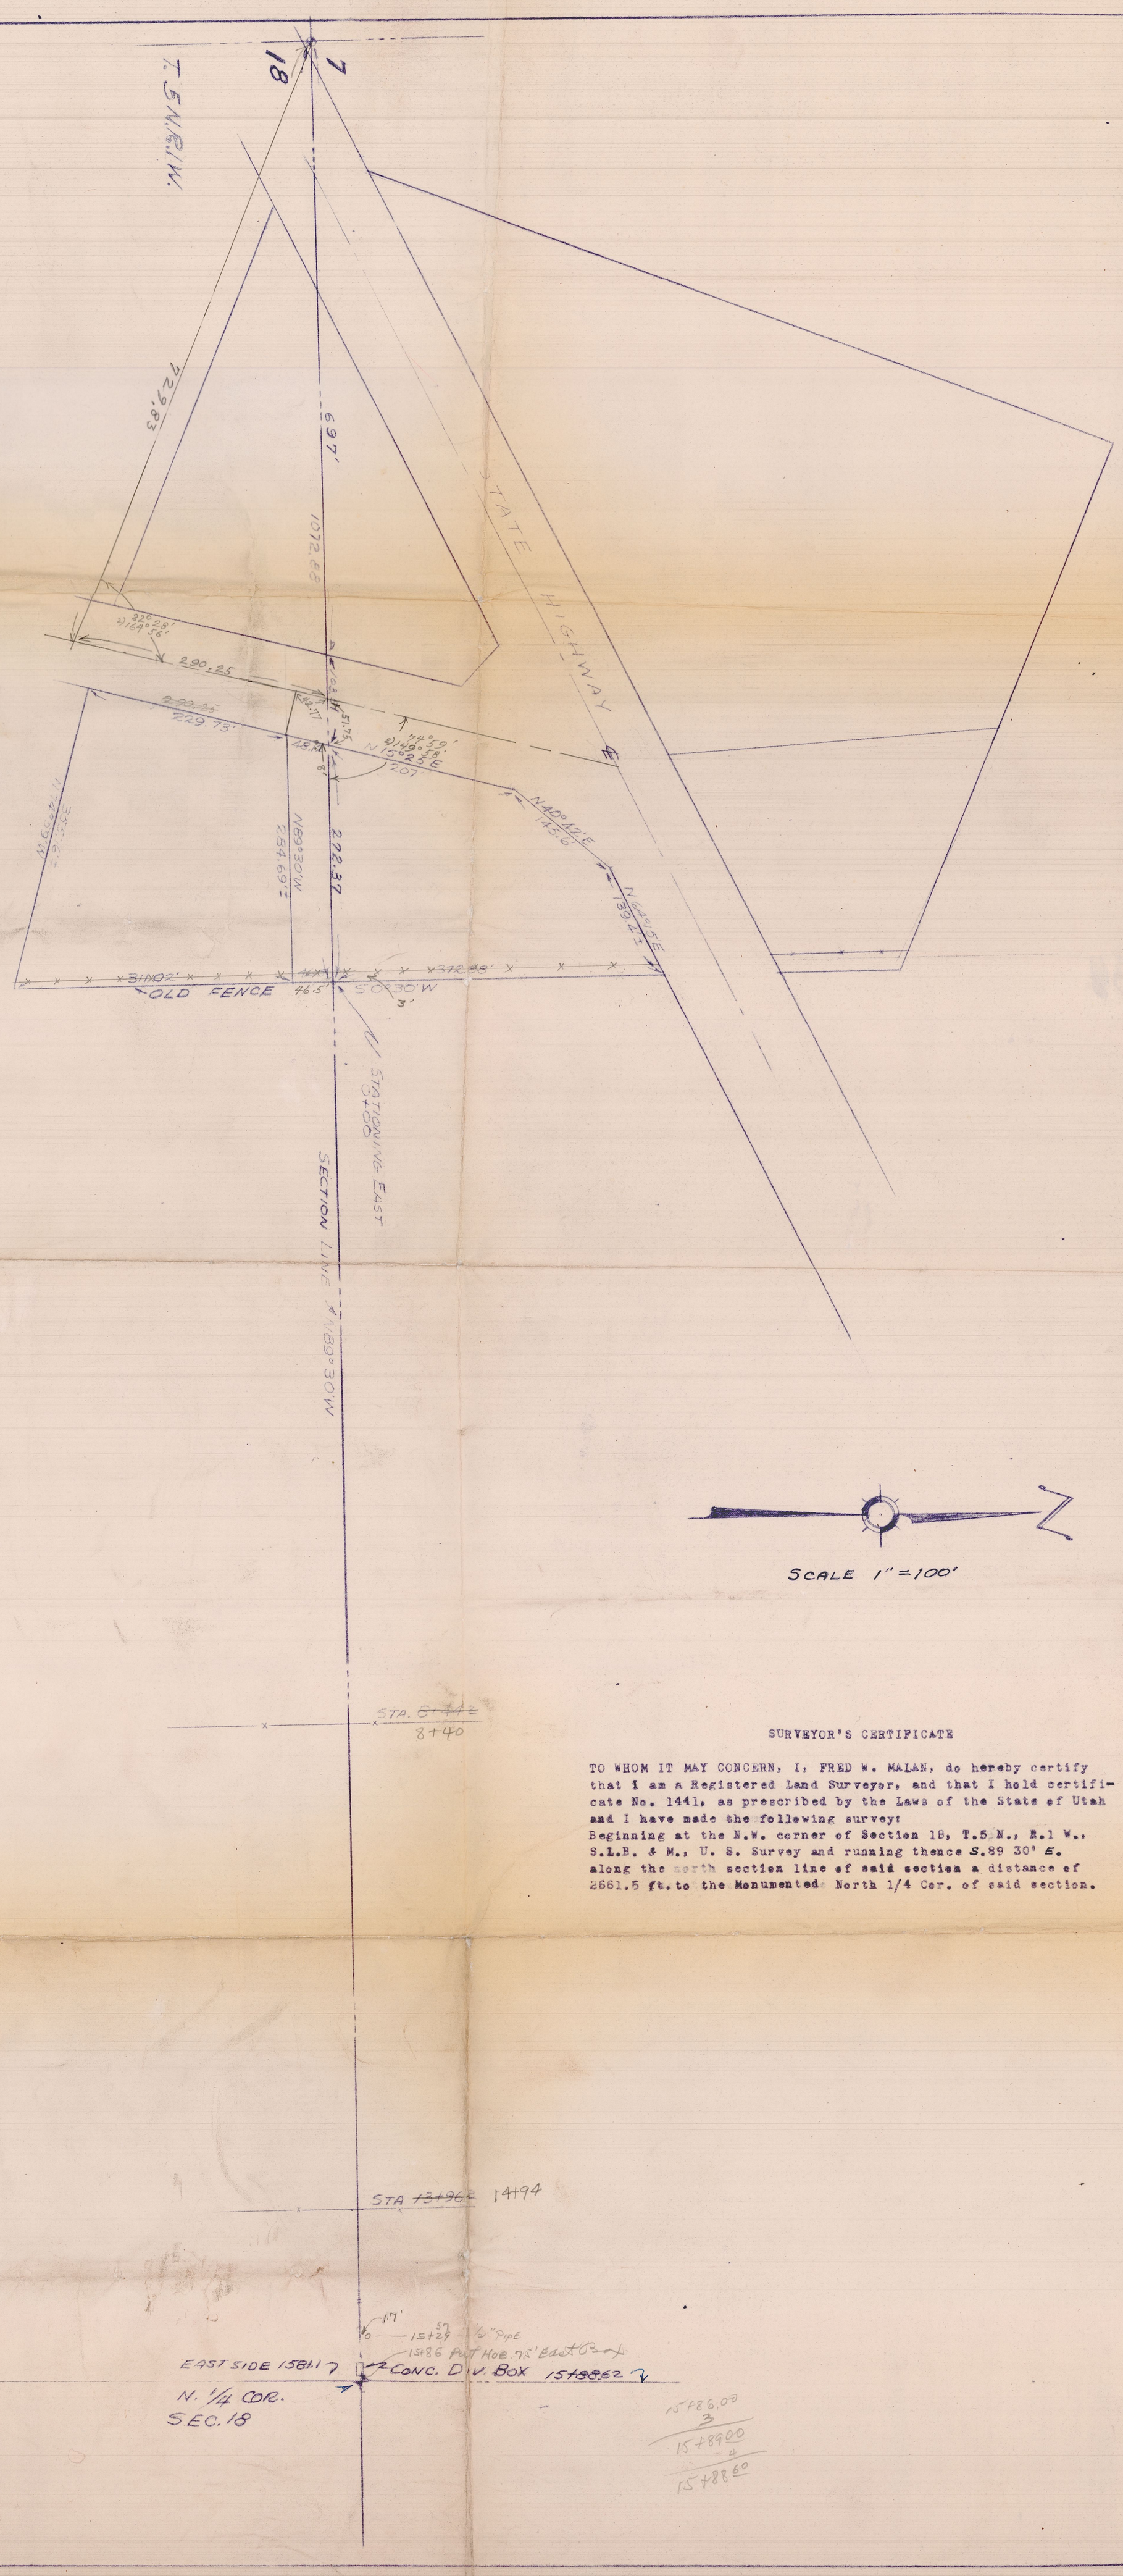

SURVEYOR'S CERTIFICATE

TO WHOM IT MAY CONCERN, I, FRED W. MALAN, do hereby certify that I am a Registered Land Surveyor, and that I hold certificate No. 1441, as prescribed by the Laws of the State of Utah and I have made the following survey:
Beginning at the N.W. corner of Section 18, T.5 N., R.1 W., S.L.B. & M., U. S. Survey and running thence S.89 30' E. along the north section line of said section a distance of 2661.5 ft. to the Monumented North 1/4 Cor. of said section.

FRED W. MALAN
REGISTERED LAND SURVEYOR
NUMBER 1441
UTAH
OREM UT 84021

PLAT SHOWING SURVEY OF NW¼ SEC. 18
T. 5 N. R. 1 W. S.L.B. & M. U.S. SURVEY
REG. BY FRED W. MALAN
ENGINEER, UTAH

DATE 12-26-67
SCALE 1" = 100'
DRAWN BY
CHECKED BY
APPROVED BY
FOR PLANNING