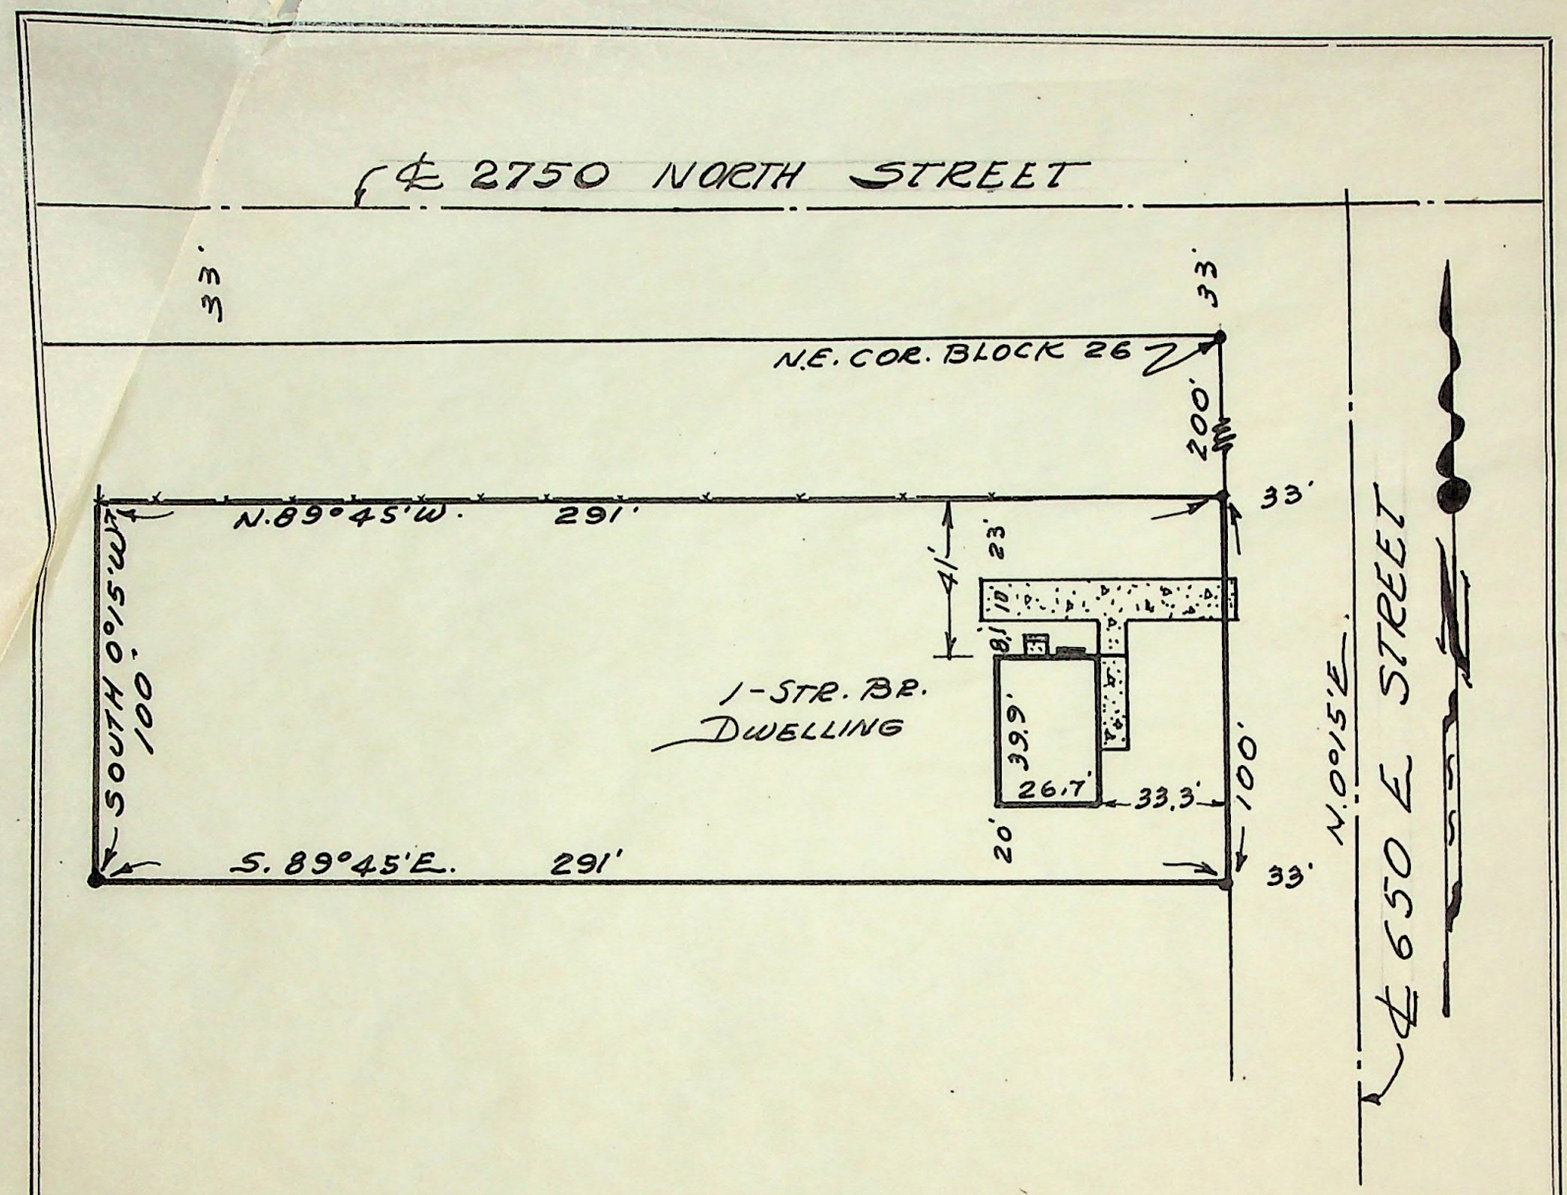

SURVEYOR'S CERTIFICATE

TO WHOM IT MAY CONCERN: I, FRED W. MALAN, do hereby certify that I am a Registered Land Surveyor, and that I hold Certificate No. 1441, as prescribed by the Laws of the State of Utah, and I have made a survey of the following described property: A part of Block 26, Plat A, North Ogden Survey: Beginning at a point 200' South of the N. E. corner of said Block 26; thence West 291' to a point 210' East of the West line of said Block 26; thence South 100 feet; thence East 291 feet; thence North 100 feet to the point of beginning.

I further certify that the above plat correctly shows the true dimensions of the property surveyed and of the improvements located thereon and their position on the said property: and further that none of the improvements on the above described premises encroach upon adjoining properties, and that no improvements, fences, or eaves of adjoining properties encroach upon the above described property and that there are no violations of the building restriction or zoning ordinances, except as shown and designated on the plat.

Scale: 1" = 50'

Fred W. Malan, 2960 Van Buren Ave., Ogden, Utah.

October 21, 1958 — Fred W. Malan

Date — Registered Land Surveyor Certificate No. 1441

Job No. M37-5 — House No. 2725 North 650 East, North Ogden, Ut.

Requested by Equitable Life Ass. Soc. — Lamont Hall

Dale Browning, Attorney