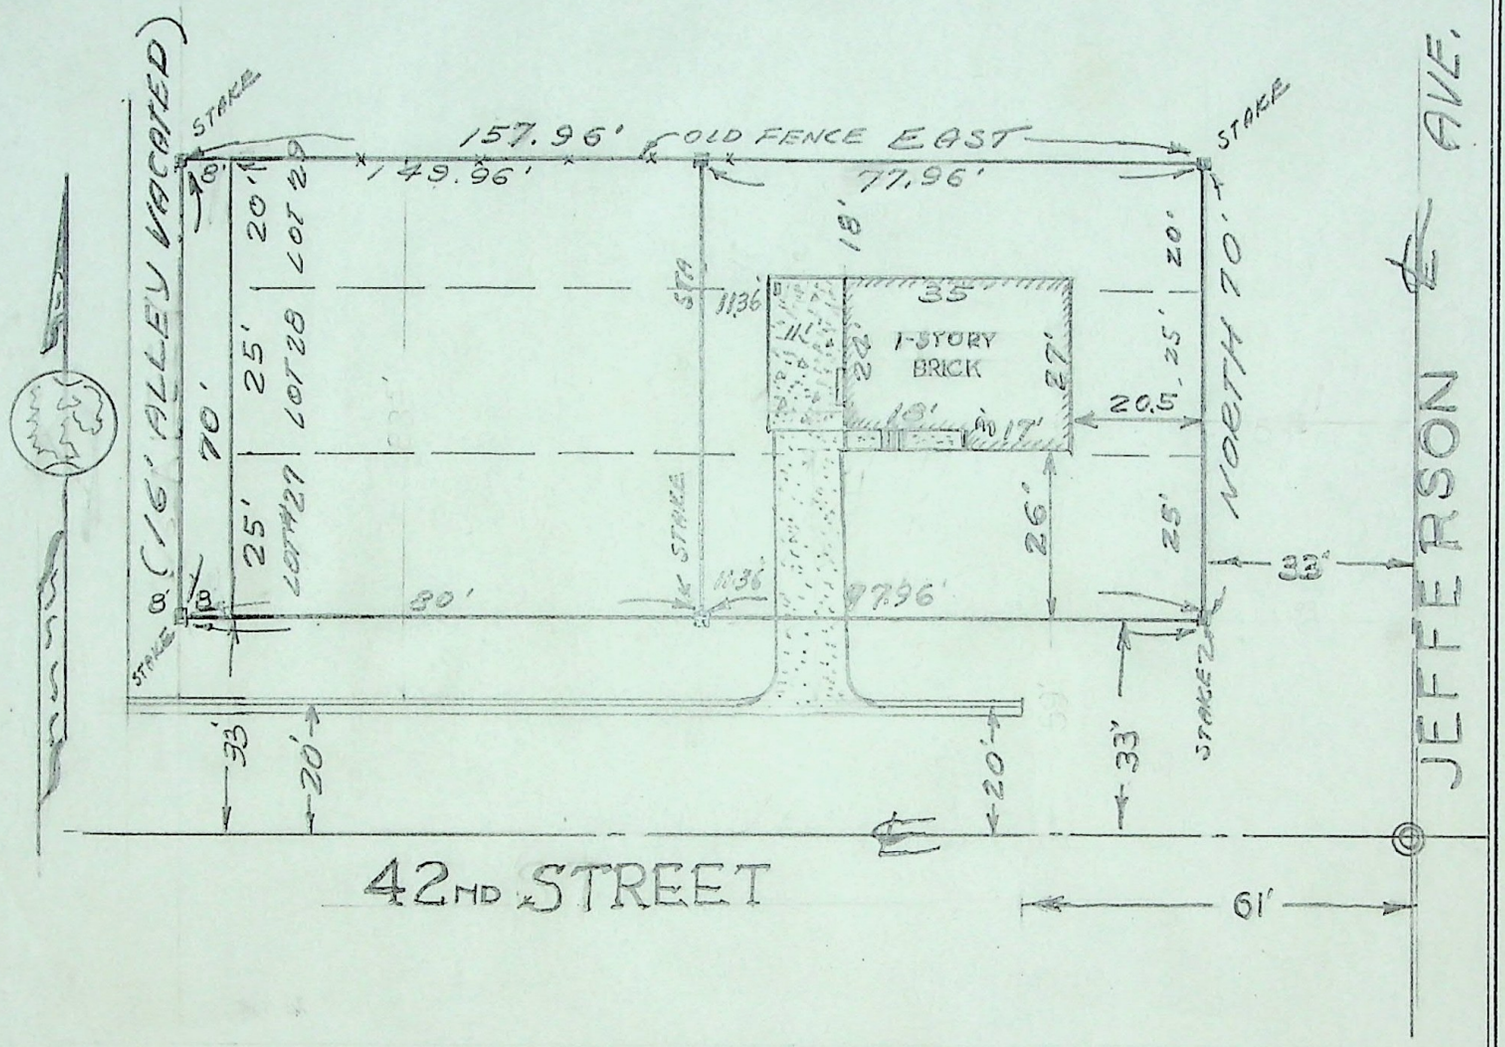

SURVEYOR'S CERTIFICATE

TO WHOM IT MAY CONCERN: I, FRED W. MALAN, do hereby certify that I am a Registered Land Surveyor, and that I hold Certificate No. 1441, as prescribed by the Laws of the State of Utah, and I have made a survey of the following described property:

The East 77.96 ft. of lots 27 & 28 and the East 77.96 ft. of the South 20 ft. of lot 29, Blk. 21, South Ogden Plat "A", Weber County, Ut. (Parcel # 1)

The West 72 feet of lots 27 & 28 and the West 72 ft. of the South 20 ft. of lot 29, Blk. 21, South Ogden Plat "A", Weber County, Ut. Together with the East ½ of vacated alley which abutts said tract of land on the West. (Parcel # 2)

I further certify that the above plat correctly shows the true dimensions of the property surveyed and of the improvements located thereon and their position on the said property: and further that none of the improvements on the above described premises encroach upon adjoining properties, and that no improvements, fences, or eaves of adjoining properties encroach upon the above described property and that there are no violations of the building restriction or zoning ordinances, except as shown and designated on the plat.

Scale: 1" = 30'

July 16, 1959
Date

Fred W. Malan
Registered Land Surveyor Certificate No. 1441

Job No. M 39-71
Requested by Lamar Priest
% Howard Green

House No. 598 42nd Street, Ogden, Utah
Lamar Priest