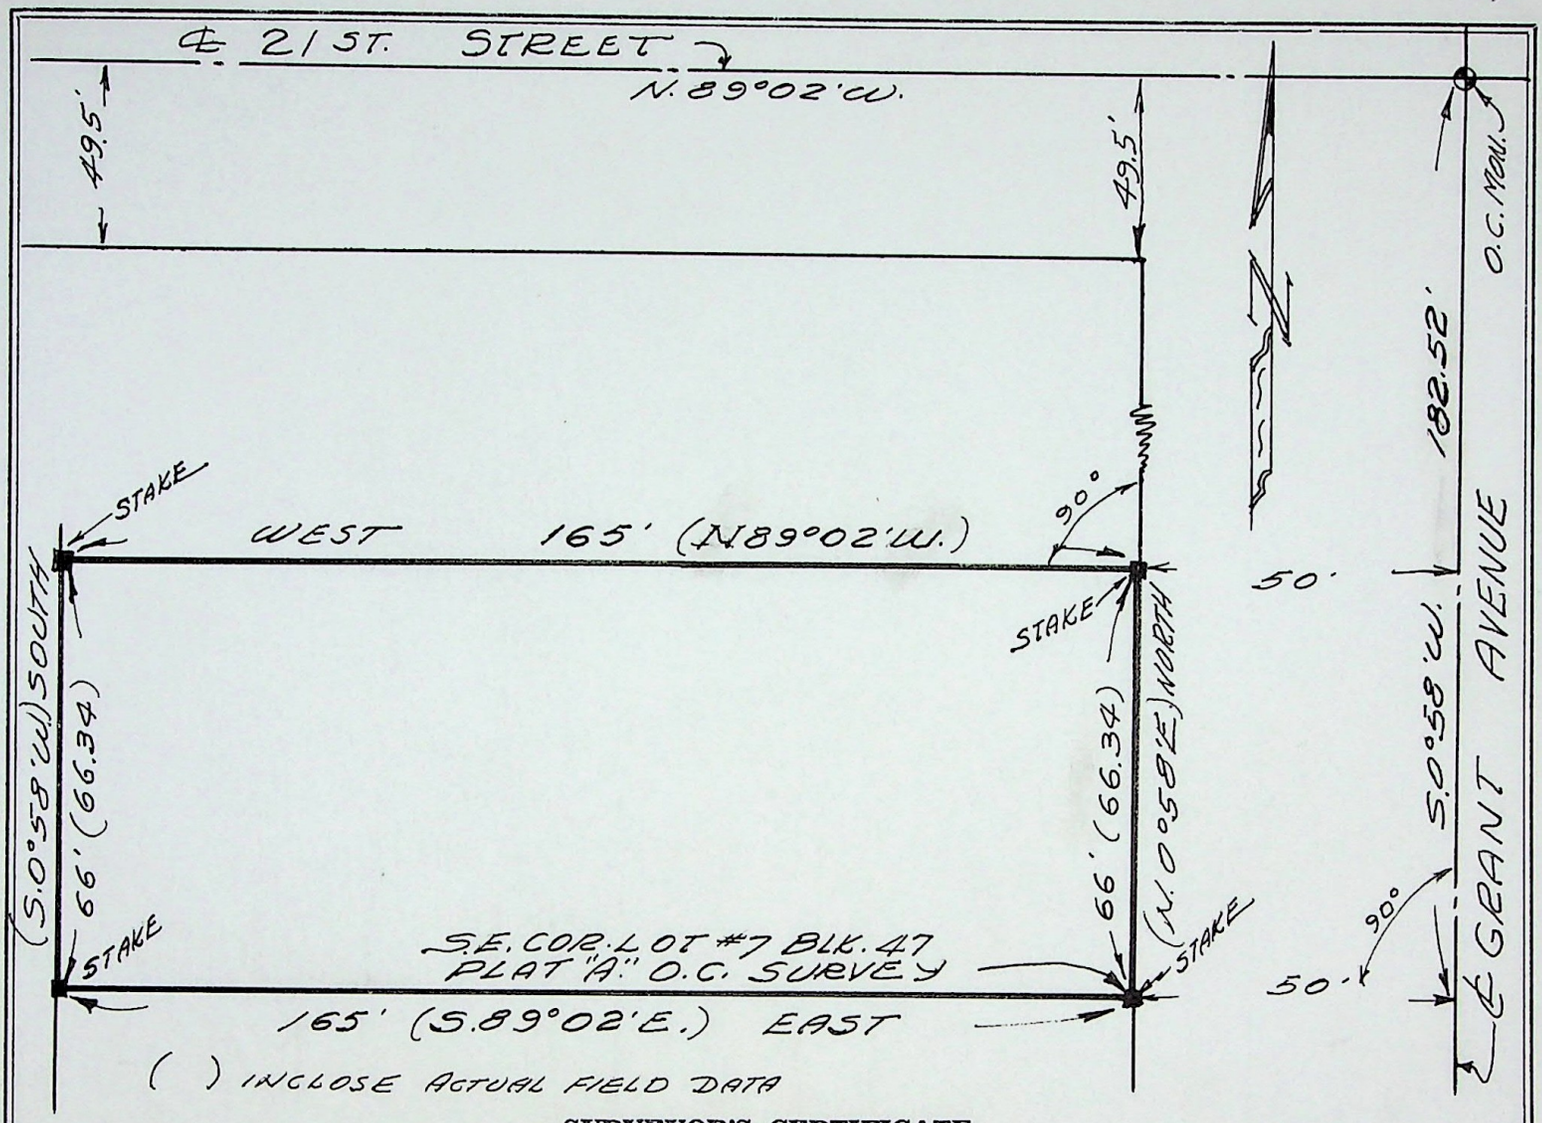

SURVEYOR'S CERTIFICATE

TO WHOM IT MAY CONCERN: I, FRED W. MALAN do hereby certify that I am a Registered Land Surveyor, and that I hold Certificate No. 1441, as prescribed by the Laws of the State of Utah, and I have made a survey of the following described property:

Beginning at the South East corner of lot 7, Block 47, Plat "A" Ogden City Survey; thence North 66 feet; thence West 165 feet; thence South 66 feet; thence East 165 feet to the point of beginning.

I further certify that the above plat correctly shows the true dimensions of the property surveyed, ~~and of the improvements located thereon and their position on the said property: and further~~ that none of the improvements on the above described premises encroach upon adjoining properties, and that no improvements, fences, or eaves of adjoining properties encroach upon the above described property. ~~and that there are no violations of the building restriction or zoning ordinances, except as shown and designated on the plat.~~

Scale: 1" = 30'

1-15-60
Date

Fred W. Malan
Registered Land Surveyor Certificate No. 1441

Job No. M41-39 House No. 2115 GRANT AVE.

SURVEY ORDERED BY: GORDAN BELNAP
% COMMERCIAL SECURITY BANK

ARIAS BELNAP (OWNER)