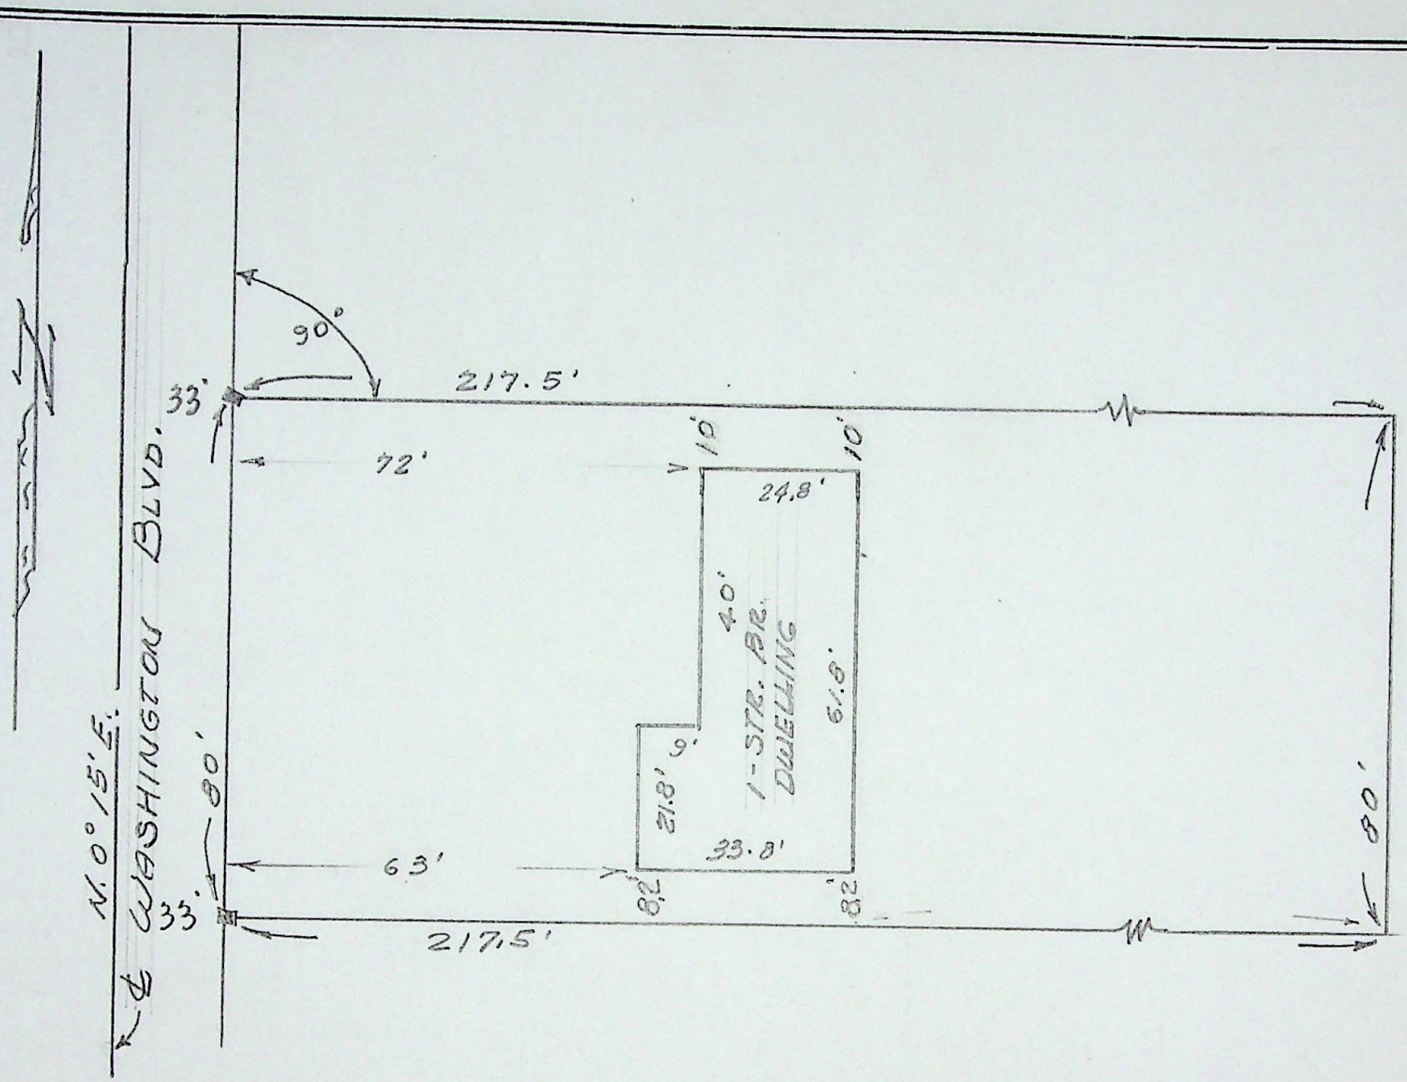

SURVEYOR'S CERTIFICATE

TO WHOM IT MAY CONCERN: I, FRED W. MALAN, do hereby certify that I am a Registered Land Surveyor, and that I hold Certificate No. 1441, as prescribed by the Laws of the State of Utah, and I have made a survey of the following described property:

Part of Block 36, Plat "A", North Ogden, Weber County, Utah: Beginning at a point 80 ft. North of the S. W. corner of said Block 36, and running thence North 80 ft.; thence East 217.5 ft.; thence South 80 ft.; thence West 217.5 ft. to the point of beginning. Also the East 33 ft. of vacated street abutting on West side thereof.

I further certify that the above plat correctly shows the true dimensions of the property surveyed and of the improvements located thereon and their position on the said property: and further that none of the improvements on the above described premises encroach upon adjoining properties, and that no improvements, fences, or eaves of adjoining properties encroach upon the above described property and that there are no violations of the building restriction or zoning ordinances, except as shown and designated on the plat.

FRED W. MALAN
REGISTERED LAND SURVEYOR No. 1441
2960 VAN BUREN AVE — PHONE EX 4-8021
OGDEN, UTAH

Scale: 1" = 30'

December 10, 1959
Date

Fred W. Malan
Registered Land Surveyor Certificate No. 1441

Job No. M 41-72

House No. 2816 N. 400 E., North Ogden, Utah

Requested by Contractor & Builder
Z. C. Mecham, 3417 Riverdale Rd.

J. R. Crawford