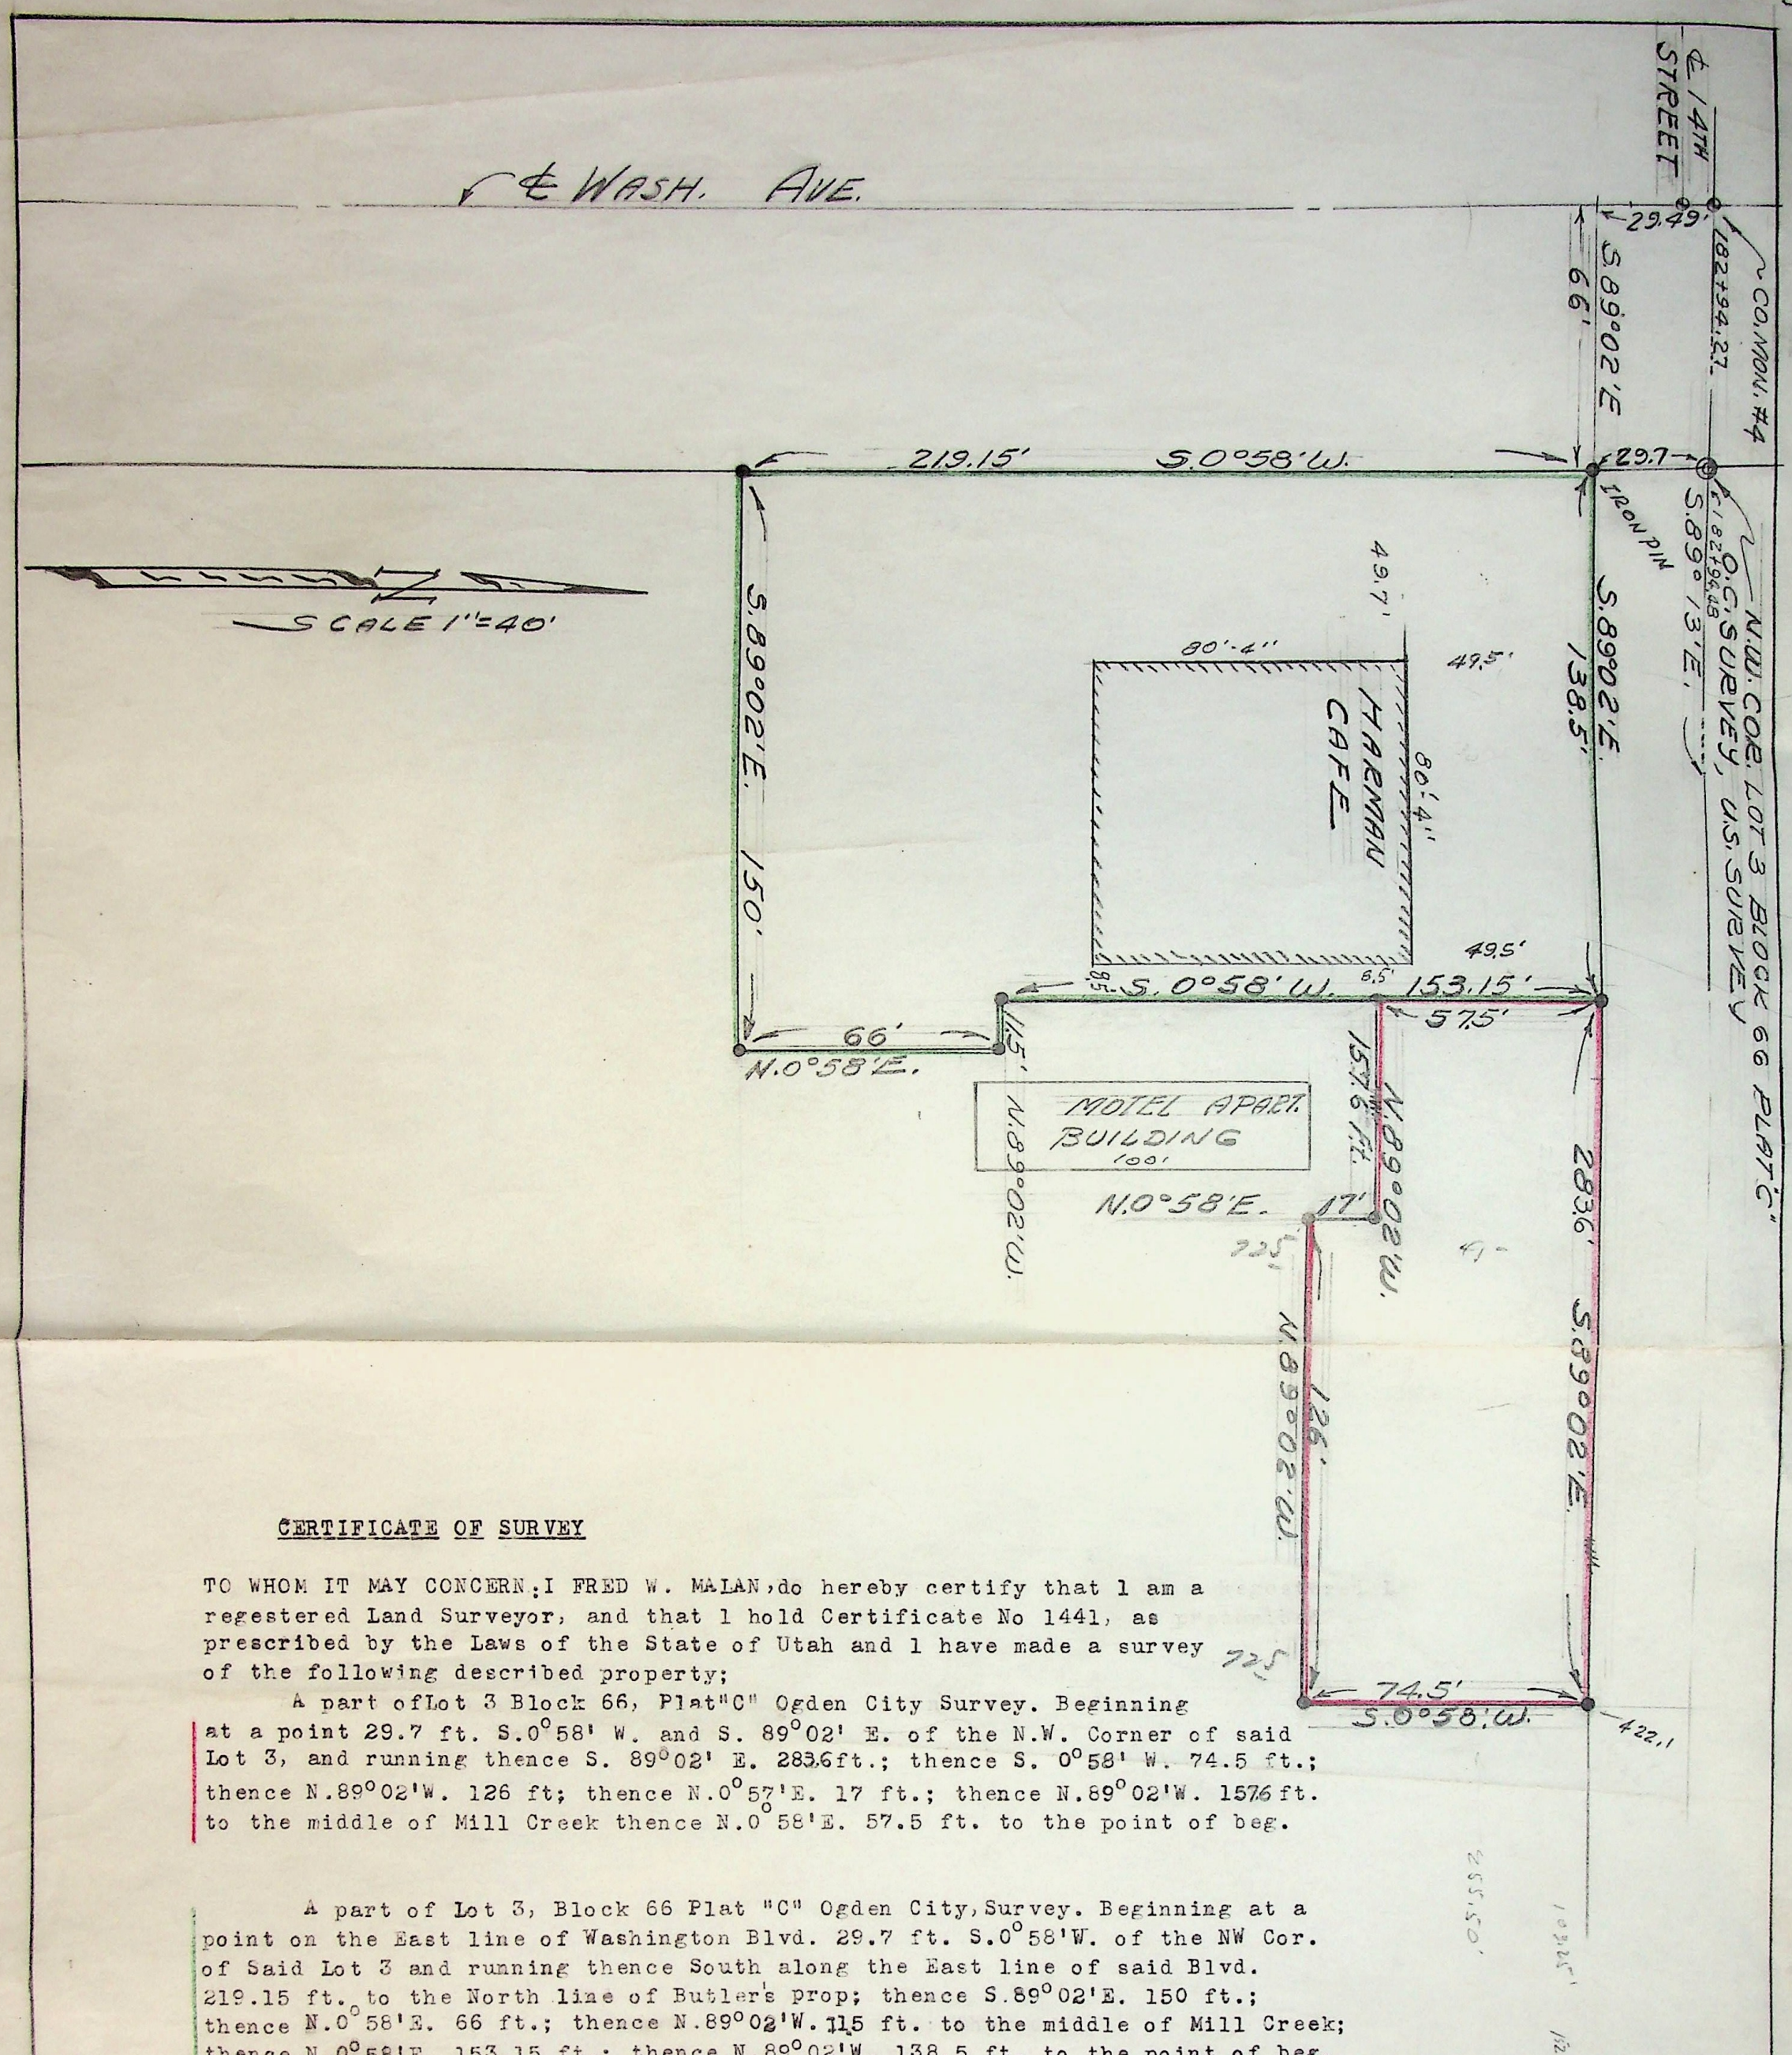

CERTIFICATE OF SURVEY

TO WHOM IT MAY CONCERN: I FRED W. MALAN, do hereby certify that I am a regestered Land Surveyor, and that I hold Certificate No 1441, as prescribed by the Laws of the State of Utah and I have made a survey of the following described property;

A part of Lot 3 Block 66, Plat "C" Ogden City Survey. Beginning at a point 29.7 ft. S.0°58' W. and S. 89°02' E. of the N.W. Corner of said Lot 3, and running thence S. 89°02' E. 283.6 ft.; thence S. 0°58' W. 74.5 ft.; thence N.89°02'W. 126 ft; thence N.0°57'E. 17 ft.; thence N.89°02'W. 157.6 ft. to the middle of Mill Creek thence N.0°58'E. 57.5 ft. to the point of beg.

A part of Lot 3, Block 66 Plat "C" Ogden City, Survey. Beginning at a point on the East line of Washington Blvd. 29.7 ft. S.0°58'W. of the NW Cor. of Said Lot 3 and running thence South along the East line of said Blvd. 219.15 ft. to the North line of Butler's prop; thence S.89°02'E. 150 ft.; thence N.0°58'E. 66 ft.; thence N.89°02'W. 115 ft. to the middle of Mill Creek; thence N.0°58'E. 153.15 ft.; thence N.89°02'W. 138.5 ft. to the point of beg.

I further certify that the above plat correctly shows the true dimenseion of the property surveyed and that there are no violations of building restrictions or zoning ordinances.

Survey Requested by Ernest Kammeyer
Kammeyer Motel Co.
1450 Washington Blvd., Ogden, Utah

Job No. M 42-26
October 26, 1959

FRED W. MALAN, 2960 Van Buren Ave., Ogden, Ut.

Fred W. Malan
Registered Land Surveyor, License No. 1441