


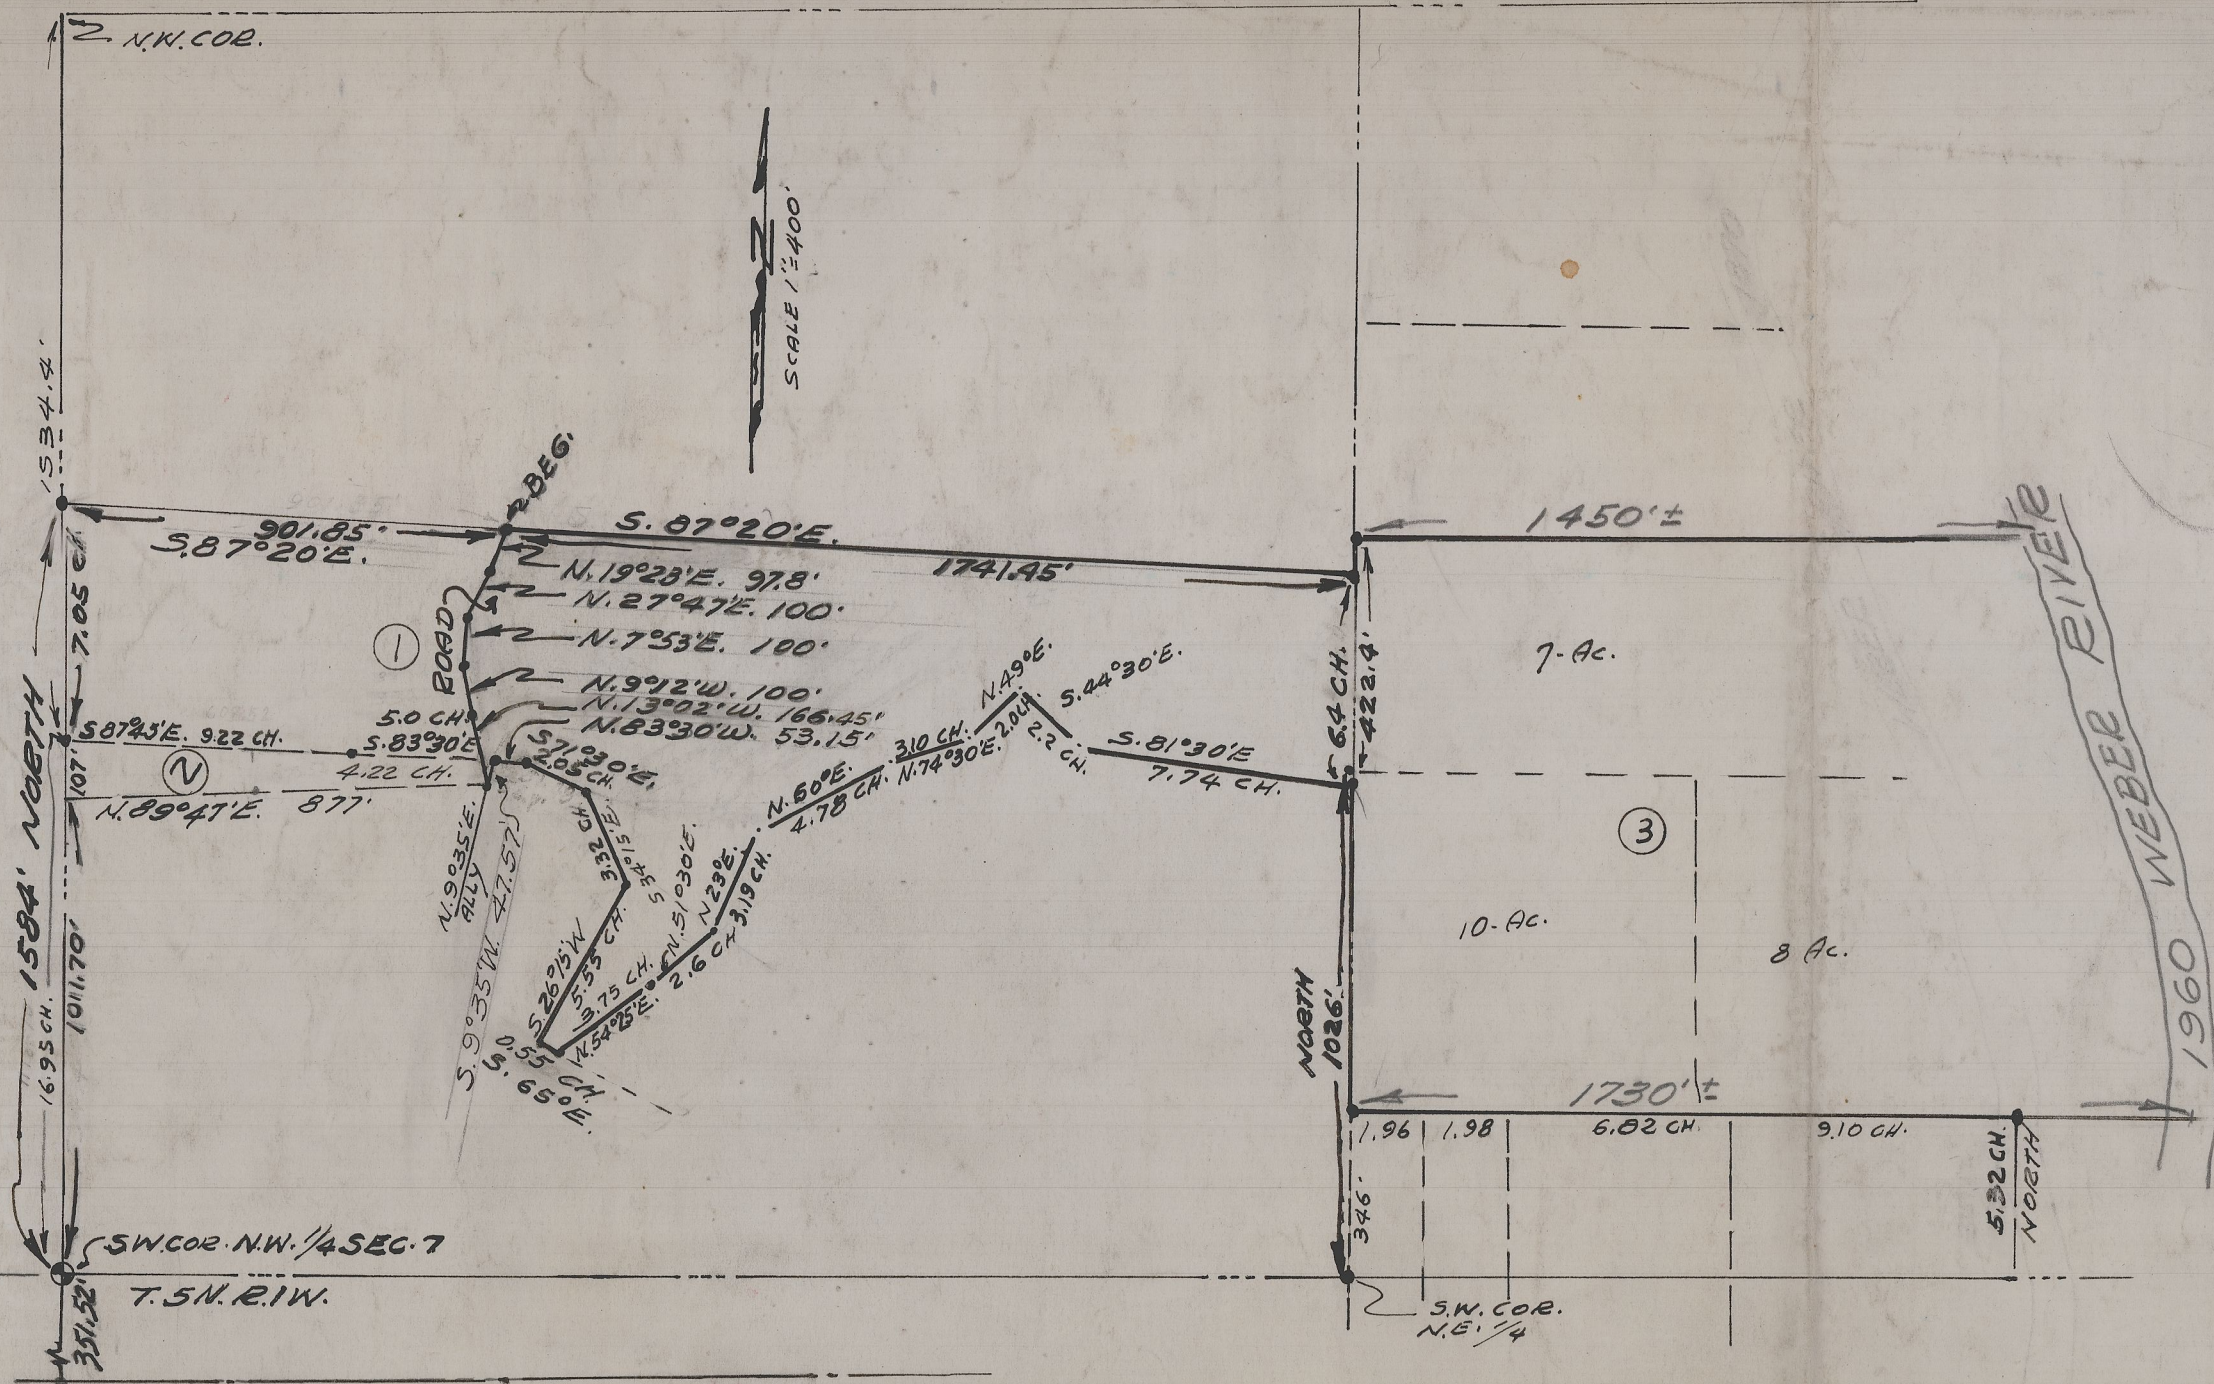

LEGAL DESCRIPTION OF PROPERTY BEING SOLD TO MR. RASMUSSEN BY ADAM PATTERSON

A part of the N. W. 1/4 Section 7, Township 5 North, Range 1 West, Salt Lake Base & Meridian, U. S. Survey: Beginning at a point on the Westerly side of a certain road 1000 W. 1584 feet North along the Section line and S. 87° 20' E. along grantor's North Property line 901.85 feet from the S.W. corner of said N. W. 1/4 Section 7, running thence S. 87° 20' E. 1741.45 feet; thence South along 1/4 Section line 422.40 feet; thence N. 81° 30' W. 510.84 feet; thence N. 44° 30' W. 145.20 feet; thence S. 49° W. 132 feet; thence S. 74° 30' W. 204.60 feet; thence S. 60° W. 315.48 feet; thence S. 23° W. 210.54 feet; thence S. 51° 30' W. 171.6 feet; thence S. 54° 25' W. 247.5 feet; thence N. 65° 00' W. 36.3 feet; thence N. 26° 15' E. 366.3 feet; thence N. 34° 15' W. 219.12 feet; thence N. 71° 30' W. 135.3 feet; thence N. 83° 30' W. 53.15 feet; thence S. 9° 35' W. 47.57 feet to the Westerly line of said road; thence N. 13° 02' W. 166.35 feet; thence N. 9° 12' W. 100 feet; thence N. 7° 53' E. 100 feet; thence N. 27° 47' E. 100 feet; thence N. 19° 23' E. 97.8 feet to the point of beginning.

A part of the Northeast Quarter of Section 7, Township 5 North, Range 1 West, Salt Lake Meridian, U. S. Survey: Beginning 1026 feet north from the Southwest corner of said Quarter Section; thence North 422.4 feet to an old fence; thence 1150' East to center of Weber River; thence Southerly and Southeasterly to a point 5.32 chains North of South line of said Quarter Section; thence 1730' West to the West line of said Quarter Section; thence North along said Section line to the place of beginning.

FRED W. MALAN
2960 VAN BUREN AVE.
OGDEN, UTAH

LAND SURVEYOR
NUMBER 1441
PHONE EX 4-8021

A PART OF THE NORTHEAST 1/4 SECTION 7, T. 5 N
R. 1 W. S. L. B. & M. U. S. SURVEY.
Requested by Rasmussen Realty Co.
1538 - 26th Street, Ogden city, Ut

DRAWN BY F.W.M. PREPARED BY Fred W. Malan JOB NO. MS1-65

TRC'D BY F.W.M.

APPROVED BY

CHK'D BY:

DATE 3-8-61 SCALE 1" = 400' FILE NO. AIT-291

