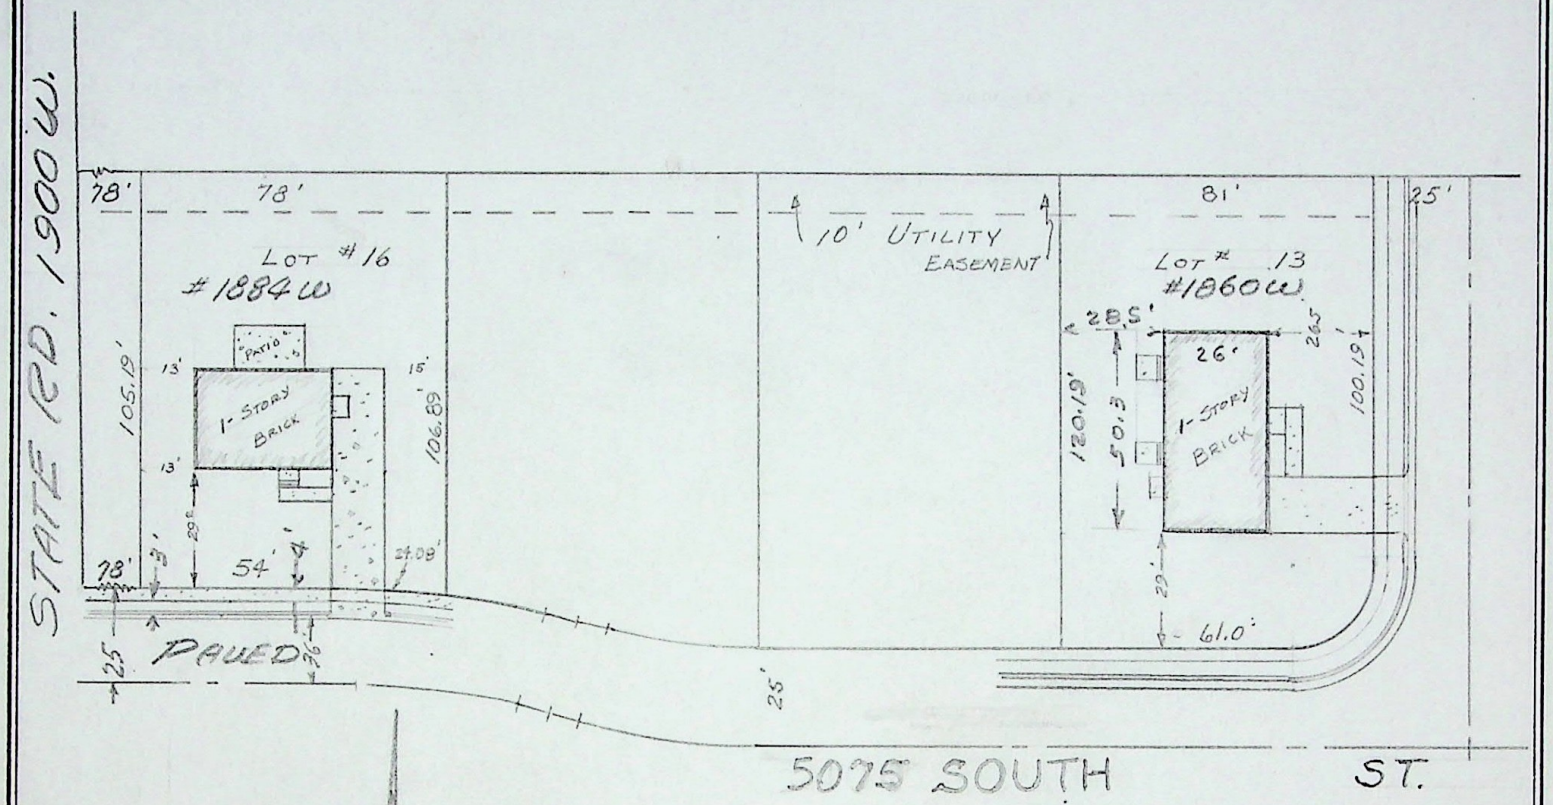

SURVEYOR'S CERTIFICATE

TO WHOM IT MAY CONCERN: I FRED W. MALAN do hereby certify that I am a Registered Land Surveyor, and that I hold Certificate No. 1441, as prescribed by the Laws of the State of Utah, and I have made a survey of the following described property:

All of Lot 13, THE HILLSITE ADDITION in Roy City, Weber, County, Utah.

All of Lot 16, THE HILLSITE ADDITION in Roy City, Weber, County, Utah.

I further certify that the above plat correctly shows the true dimensions of the property surveyed and of the improvements located thereon and their position on the said property: and further that none of the improvements on the above described premises encroach upon adjoining properties, and that no improvements, fences, or eaves of adjoining properties encroach upon the above described property and that there are no violations of the building restriction or zoning ordinances, except as shown and designated on the plat.

Scale: 1" = 50'

FRED W. MALAN 2960 VAN BUREN AVE OGDEN, UT.

Nov. 9 1961
Date

Fred W. Malan
Registered Land Surveyor Certificate No. 1441

Job No. M55-19 & 19A

House No. OF LOT #13 1860 W. 5100 SOUTH
" " " " #16 1884 W. 5100 SOUTH

c/o CARDON ABSTRACT Co.
2469 KIESEL AVE.