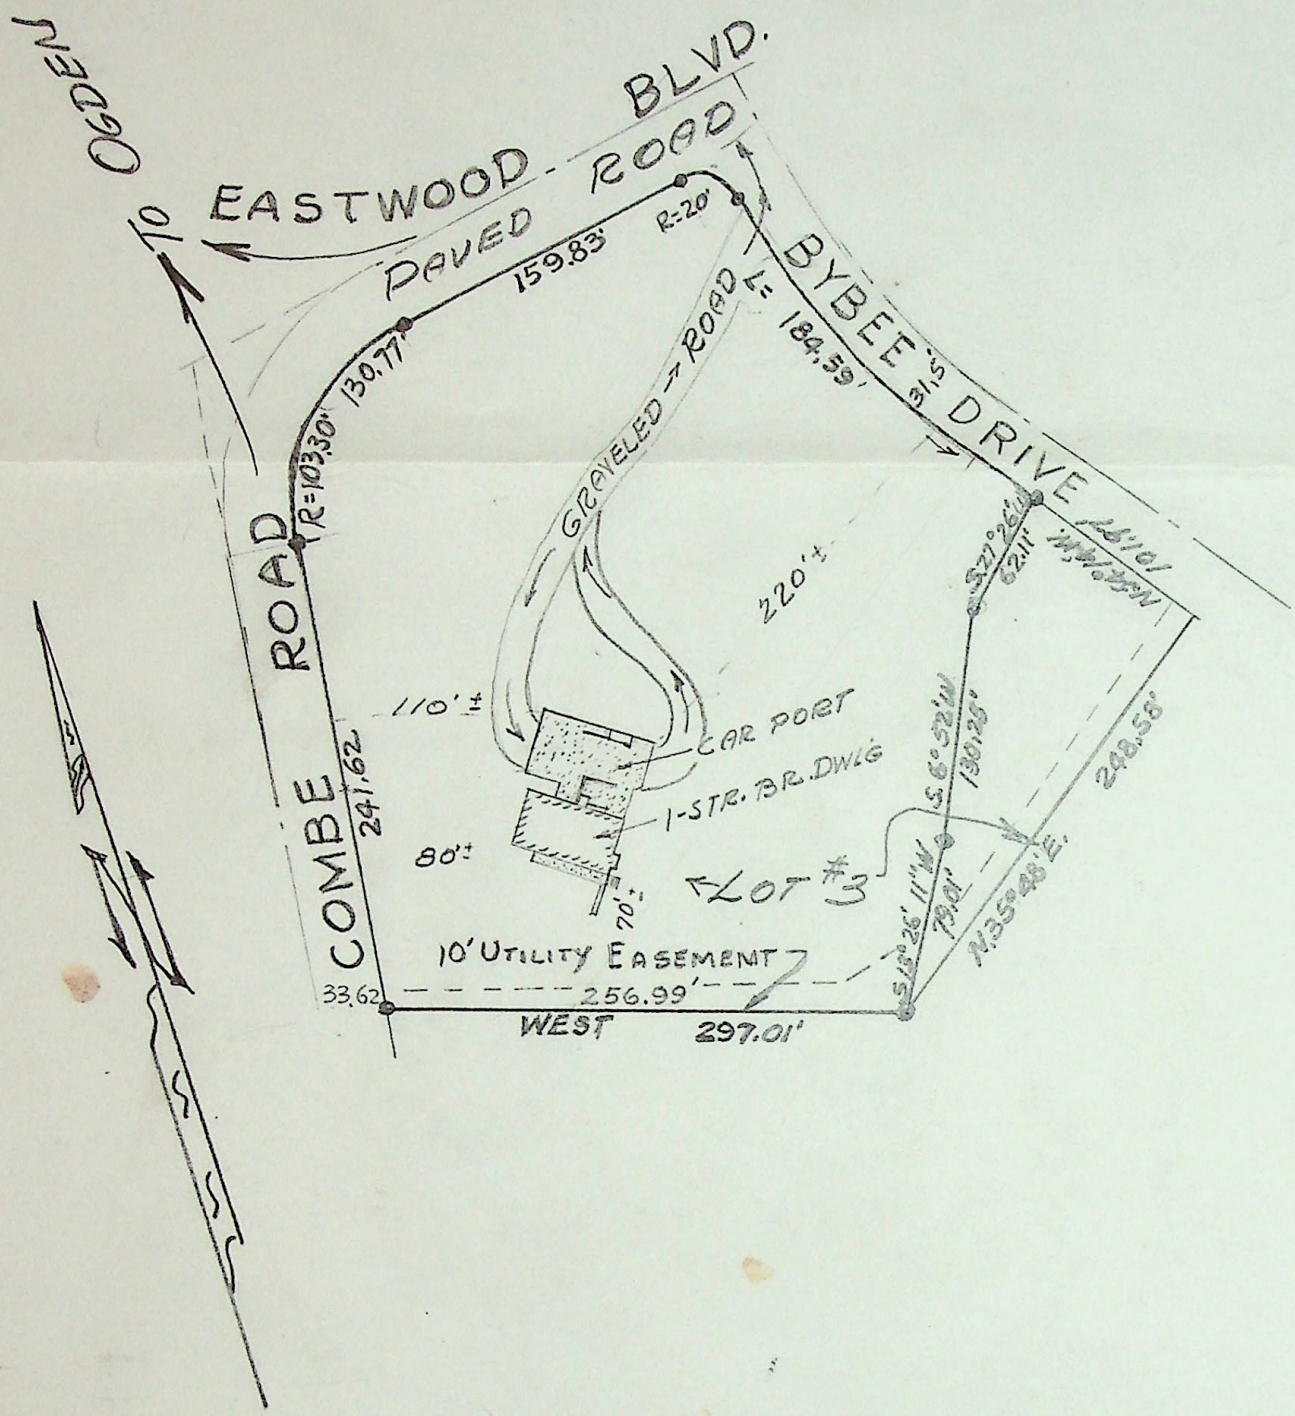

SURVEYOR'S CERTIFICATE

TO WHOM IT MAY CONCERN: I, FRED W. MALAN, do hereby certify that I am a Registered Land Surveyor, and that I hold Certificate No. 1441, as prescribed by the Laws of the State of Utah, and I have made a survey of the following described property: All of Lot #3, Eastwood Subdivision, except the following portion:

Beginning at the S. E. Cor. of said Lot #3 and running thence N. 35°46' E. 248.58 feet to the East line of Bybee Dr.; thence N. 54°14' W. along said South line 101.97 feet to gully; thence Southwesterly along said gully as follows: S. 27°26' W. 62.11 feet: South 6°52' W. 130.25 feet: and S. 13°26'11" W. 79.01 feet to the point of beginning.

I further certify that the above plat correctly shows the ture dimensions of the property surveyed and of the improvements located thereon and their position on the said property: and further that none of the improvements on the above described premises encroach upon adjoining properties, and that no improvements, fences, or eaves of adjoining properties encroach upon the above described property and that there are no violations of the building restriction or zoning ordinances, except as shown and designated on the plat.

Scale: 1" = 100'

FRED W. MALAN, 2960 Van Buren., Ogden, Utah

January 30, 1962

Fred W. Malan

Registered Land Surveyor Certificate No. 1441

Job No. M55-64
Green's Insurance Co.
Kiesel Building

House No. 2565 E. Bybee Drive ,Weber Co.,Utah
Dale Maw