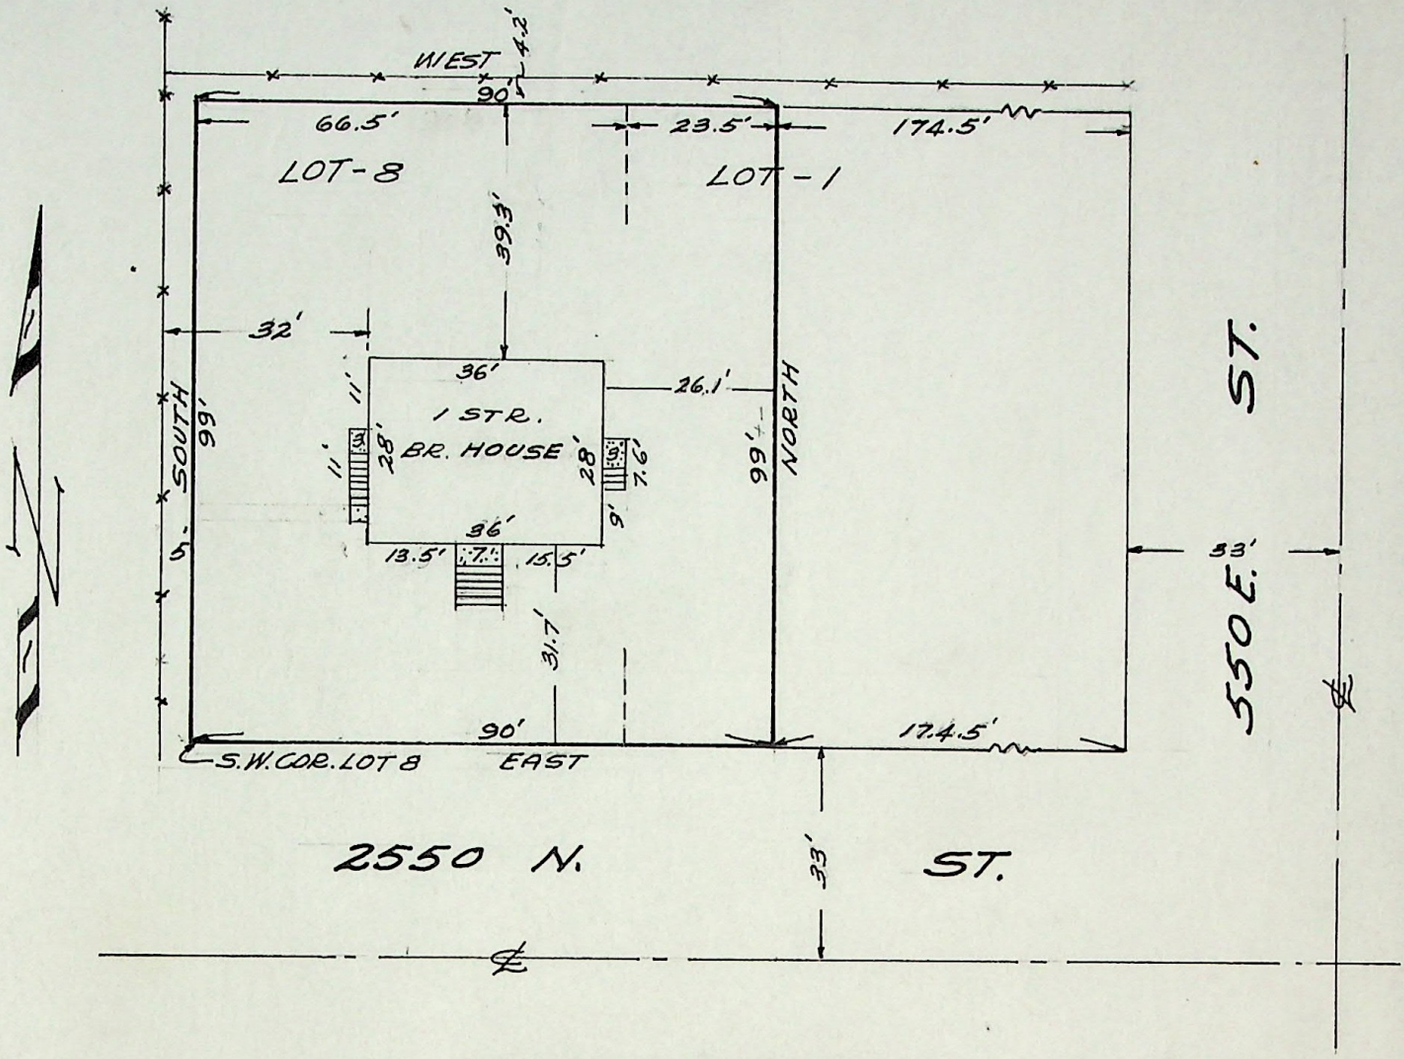

SURVEYOR'S CERTIFICATE

TO WHOM IT MAY CONCERN: I, FRED W. MALAN do hereby certify that I am a Registered Land Surveyor, and that I hold Certificate No. 1441, as prescribed by the Laws of the State of Utah, and I have made a survey of the following described property:

A part of Lot 1 and 8, in Block 5, Plat "A" of North Ogden Survey: Beginning at the Southwest corner of said Lot 8, and running thence East 90 feet; thence North 99 feet to the North line of said Lot 1; thence West 90 feet; thence South 99 feet to the place of beginning.

I further certify that the above plat correctly shows the true dimensions of the property surveyed and of the improvements located thereon and their position on the said property: and further that none of the improvements on the above described premises encroach upon adjoining properties, and that no improvements, fences, or eaves of adjoining properties encroach upon the above described property and that there are no violations of the building restriction or zoning ordinances, except as shown and designated on the plat.

Scale: 1" = 30'

FRED W. MALAN 2960 Van Buren Avenue Ogden, Utah

July 10, 1962 — Fred W. Malan

Date — Registered Land Surveyor Certificate No. 1441

Job No. M59-2 — House No. North Ogden, Utah

c/o Cardon Abstract Co.
2469 Kiesel Ave. Ogden, Utah

James M. Davenport and wife Marie M. Davenport