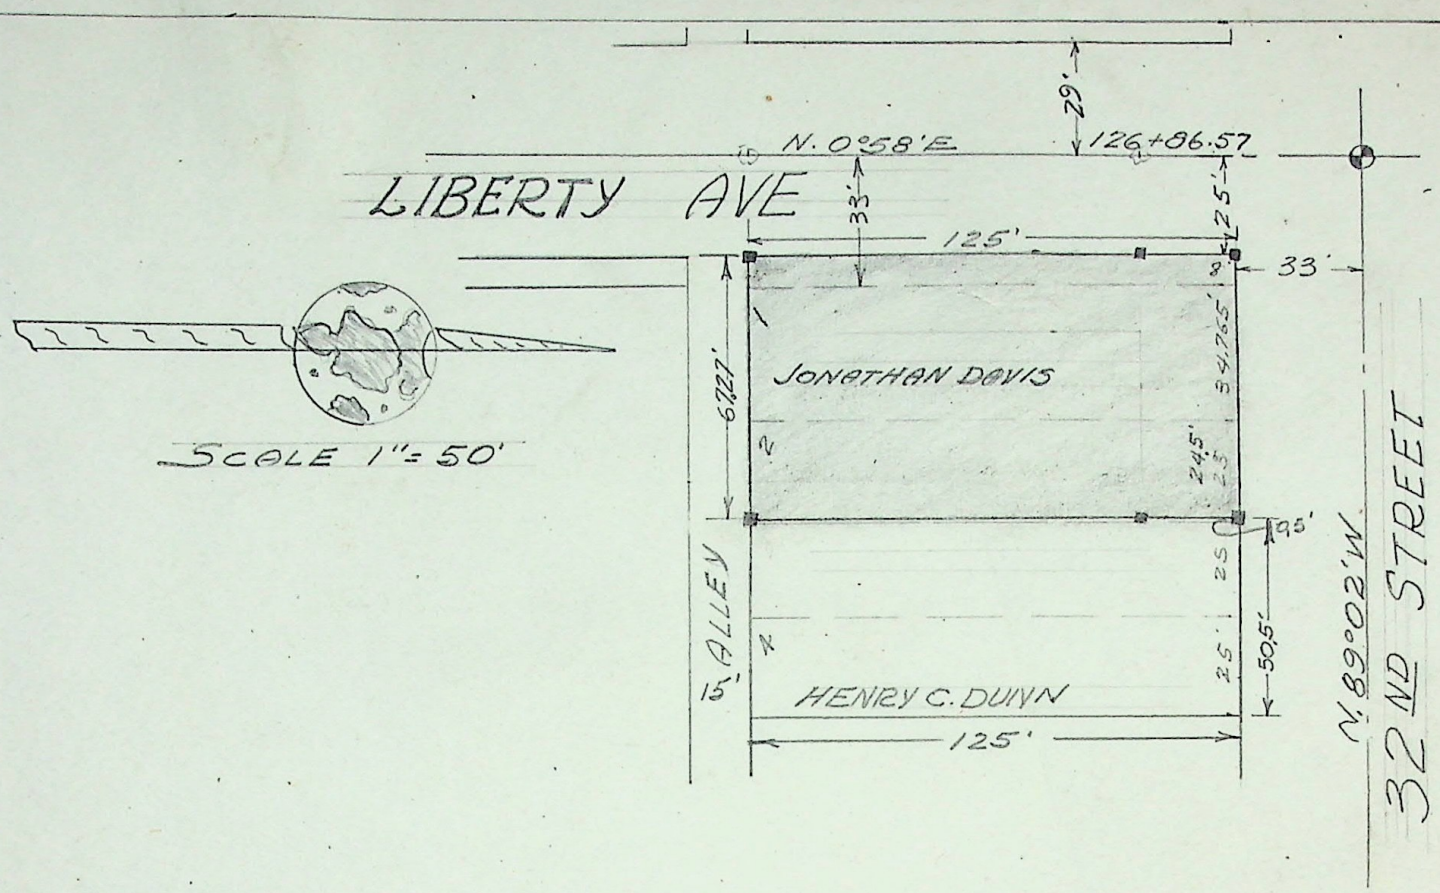

CERTIFICATE OF SURVEY

Ogden, Utah, June 5, 1954.

I hereby certify that I have this day completed a survey of the premises described as follows: Part of the S.W. $\frac{1}{4}$ of Section 33, T. 6 N., R. 1 W., S.L.B.&M., U.S.Survey: the West 24.5 feet of lot 2, all of lot 1, and the East 8 feet of Liberty Ave. to conform with Liberty Ave. to the South, in Belnap Addition in Ogden City, Utah.

I have located the lines and marked them on the subjoined plat.

Survey made for Jonathan Davis, Brigham City, Utah.
Requested by Wayne Gunnell, Ogden, Utah, on May 22, 1954.

Fred W. Malan

Fred W. Malan
Land Surveyor, License # 1441
2960 Van Buren Ave., Ogden, Utah
Job # 22-200

M59-20

REGISTERED LAND SURVEYOR No. 1441 FRED W. MALAN STATE OF UTAH

200