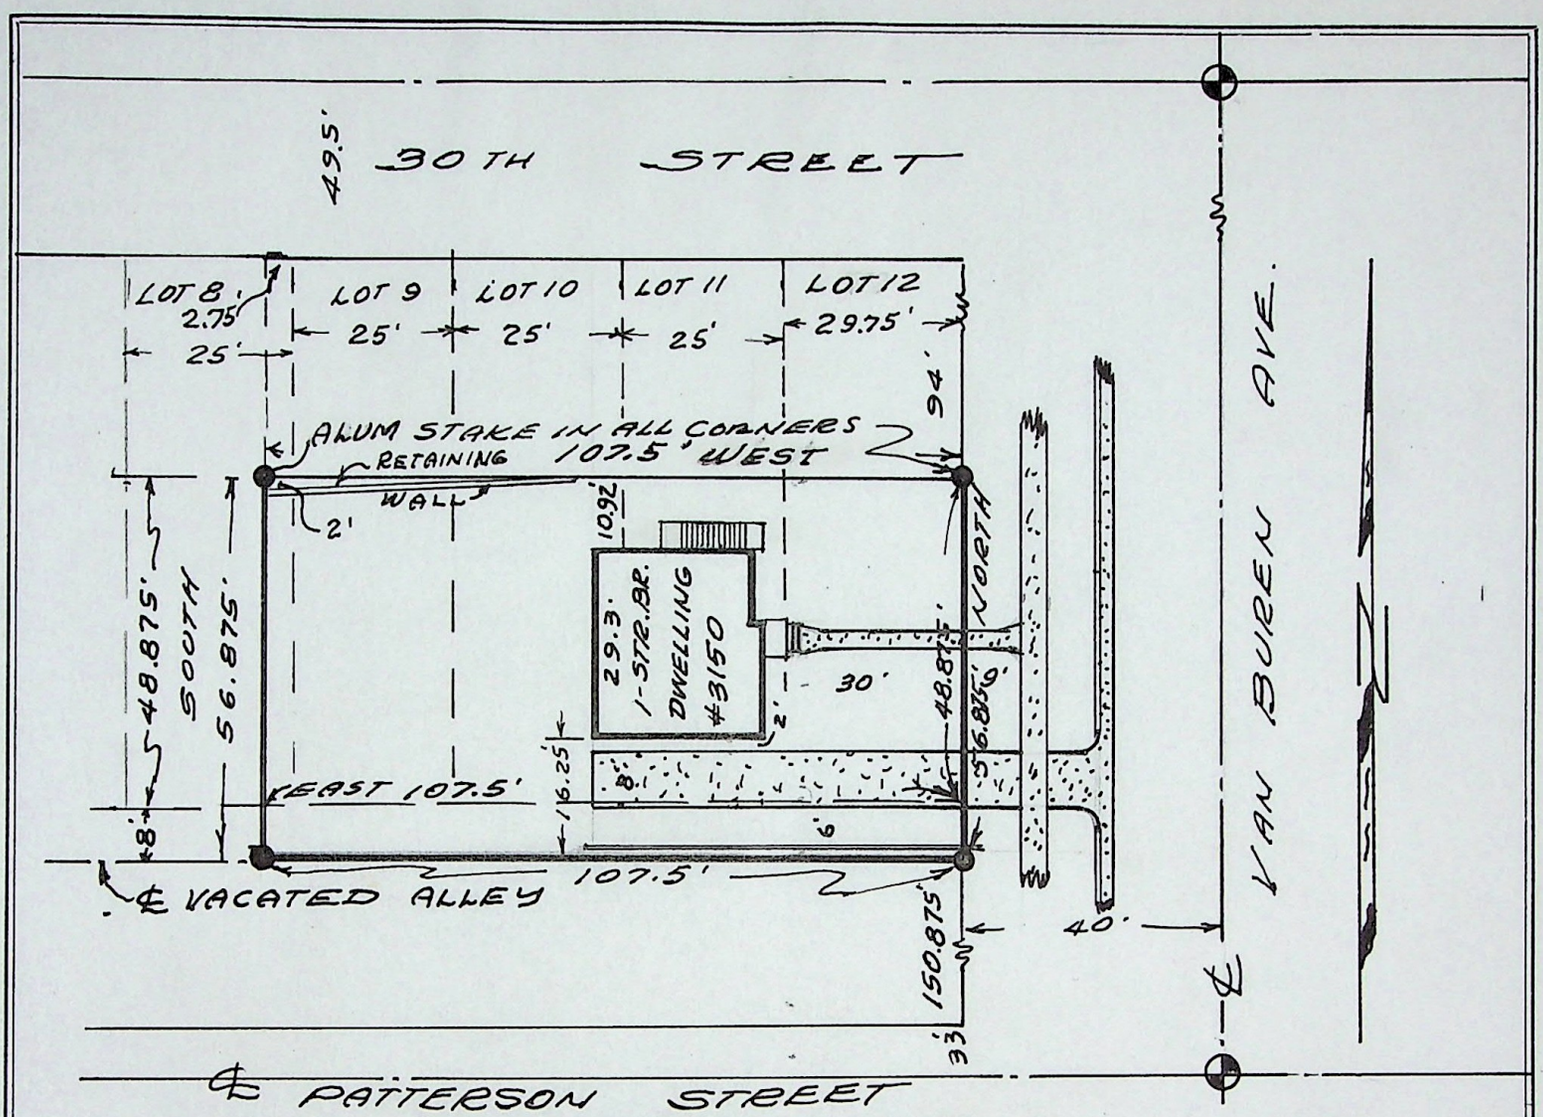


**SURVEYOR'S CERTIFICATE**

TO WHOM IT MAY CONCERN: I, FRED W. MALAN do hereby certify that I am a Registered Land Surveyor, and that I hold Certificate No. 1441, as prescribed by the Laws of the State of Utah, and I have made a survey of the following described property:

Part of Lots 8 to 12 inclusive, Block 2, ILIFF'S COLLEGE HILL ADDITION to Ogden City, Weber County, Utah.

Beginning at the Southeast corner of Lot 12; thence West 107.5 feet; thence North 48.875 feet; thence East 107.5 feet; thence South 48.875 feet to the point of beginning. Also North 1/2 of vacated alley adjoining said lots on the South.

I further certify that the above plat correctly shows the true dimensions of the property surveyed and of the improvements located thereon and their position on the said property: and further that none of the improvements on the above described premises encroach upon adjoining properties, and that no improvements, fences, or eaves of adjoining properties encroach upon the above described property and that there are no violations of the building restriction or zoning ordinances, except as shown and designated on the plat.

Scale: 1" = 30'

FRED W. MALAN 2960 Van Buren Ogden, Utah

APRIL 17, 1964
Date

Fred W. Malan
Registered Land Surveyor Certificate No. 1441

Job No. M68-58

House No. 3015 Van Buren Avenue Ogden, Utah
Requested by: Lu Jean W. Blakeley