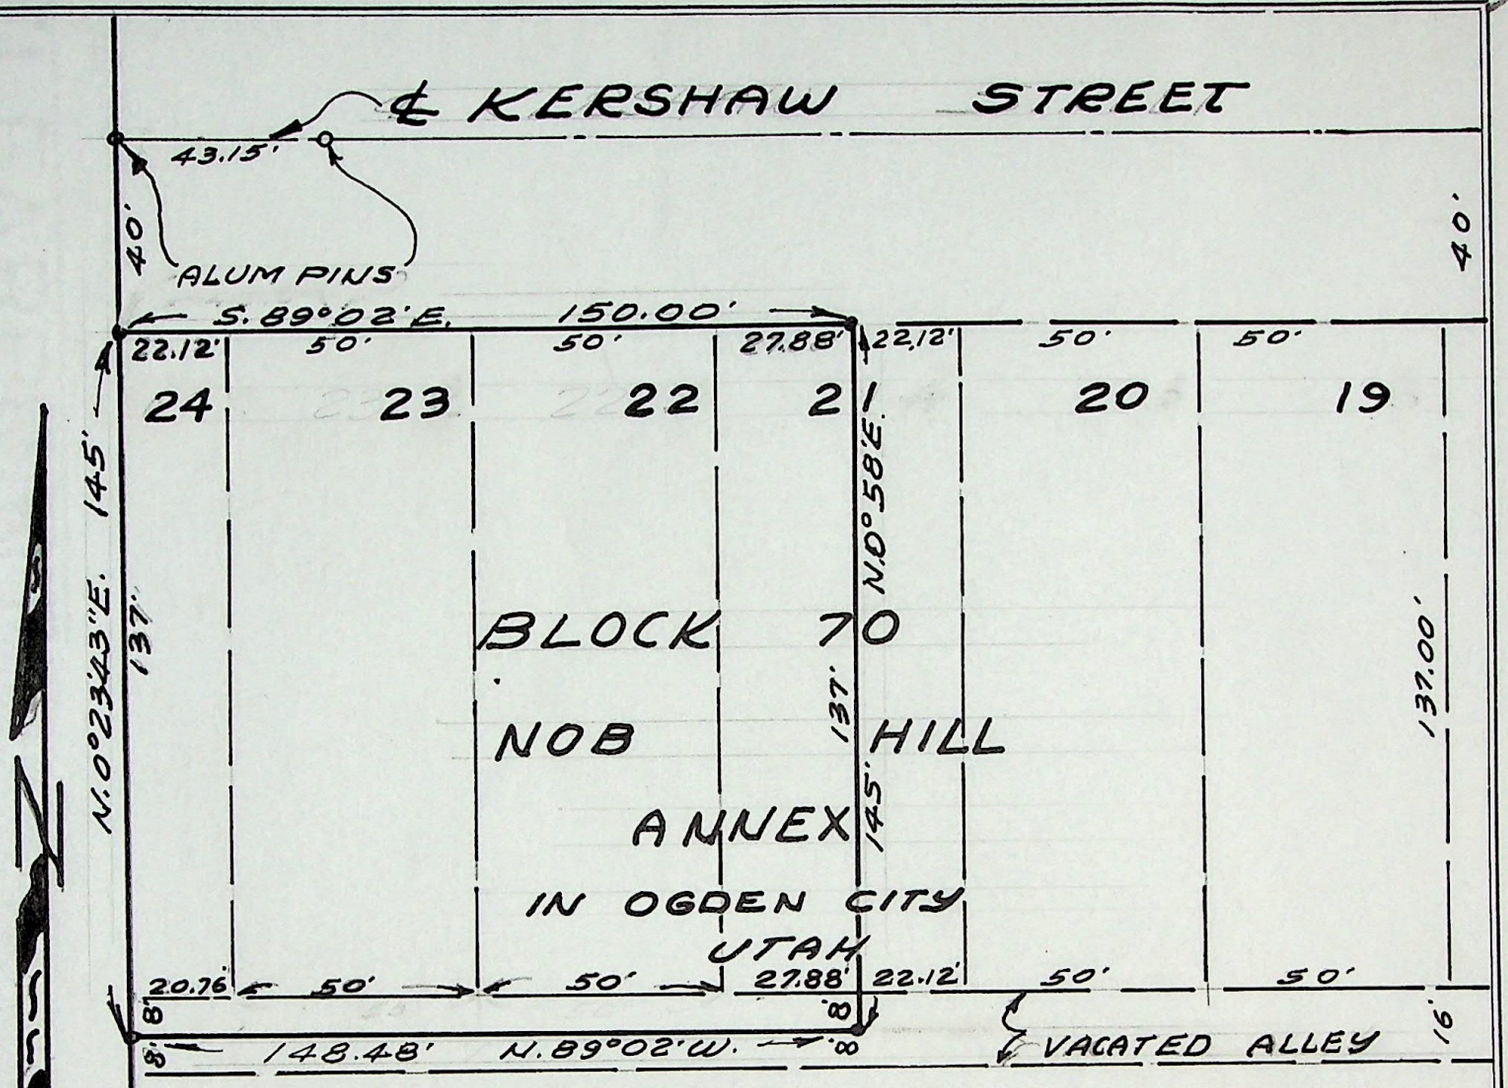

SURVEYOR'S CERTIFICATE

TO WHOM IT MAAY CONCERN: I FRED W. MALAN do hereby certify that I am a Registered Land Surveyor, and that I hold Certificate No. 1441, as prescribed by the Laws of the State of Utah, and I have made a survey of the following described property:

The West 27.88 feet of Lot 21, all of Lots 22, 23 and 24, Block 70, Nob Hill Annex to Ogden City, Weber County, Utah, to gather with the North one half of Vacated Alley adjoining said property on the South..

I further certify that the above plat correctly shows the true dimensions of the property surveyed and of the improvements located thereon and their position on the said property: and further that none of the improvements on the above described premises encroach upon adjoining properties, and that no improvements, fences, or eaves of adjoining properties encroach upon the above described property and that there are no violations of the building restriction or zoning ordinances, except as shown and designated on the plat.

Scale: 1" = 40'

Fred W. Malan 2960 Van Buren Ave. Ogden, Utah

1-29-66
Date

Fred W. Malan
Registered Land Surveyor Certificate No. 1441

Job No. M77-6

House No. VACANT PROPERTY

Claude A. Malan
1750 29th St. Ogden, Utah

Dr. Junior Edward Rich
1453 Marilyn Drive, Ogden, Utah
% Junius R. Tribe 2427 Kiesel Ave. Ogden, Utah