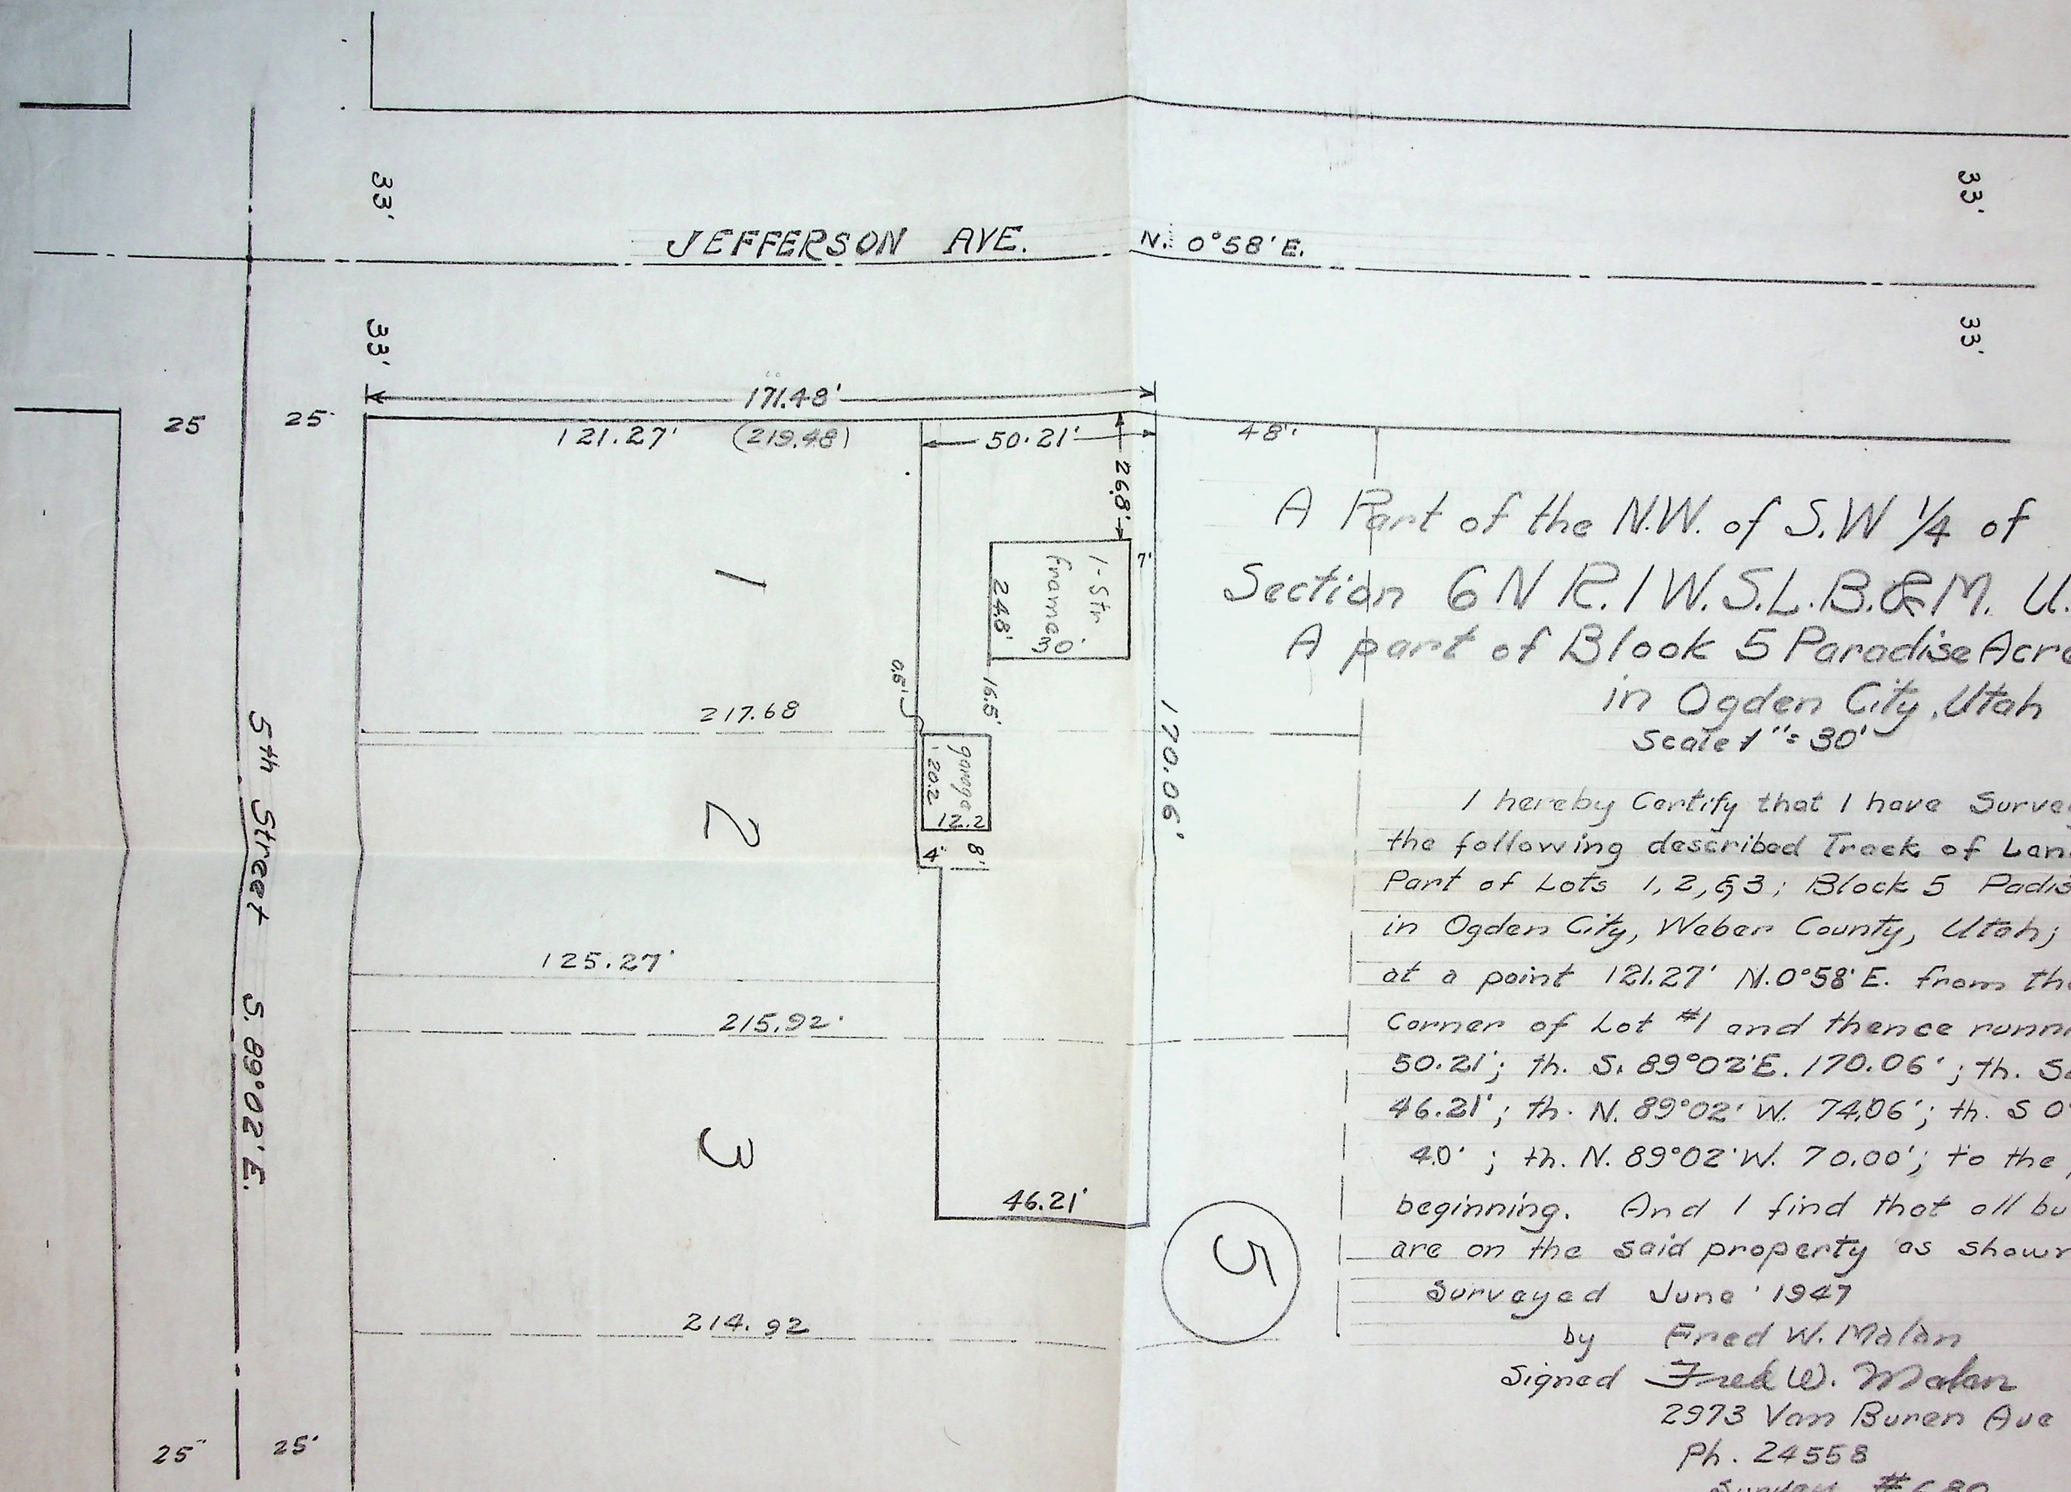

A Part of the N.W. of S.W 1/4 of
Section 6 N R. 1 W. S.L.B.&M. U.S. Survey
A part of Block 5 Paradise Acres
in Ogden City, Utah
Scale 1" = 30'

I hereby Certify that I have Surveyed the the following described Track of Land. A Part of Lots 1, 2, & 3; Block 5 Padise Acres, in Ogden City, Weber County, Utah; Beginning at a point 121.27' N. 0°58' E. from the So. W. Corner of Lot #1 and thence running N. 0°58' E. 50.21'; th. S. 89°02' E. 170.06'; th. So. 0°58' W. 46.21'; th. N. 89°02' W. 74.06'; th. S 0°58' W. 4.0'; th. N. 89°02' W. 70.00'; to the place of beginning. And I find that all buildings are on the said property as shown hereon

Surveyed June 1947
by Fred W. Malan
Signed Fred W. Malan
2973 Van Buren Ave
Ph. 24558
Sunday #680

Surveyed for
Blain Corey