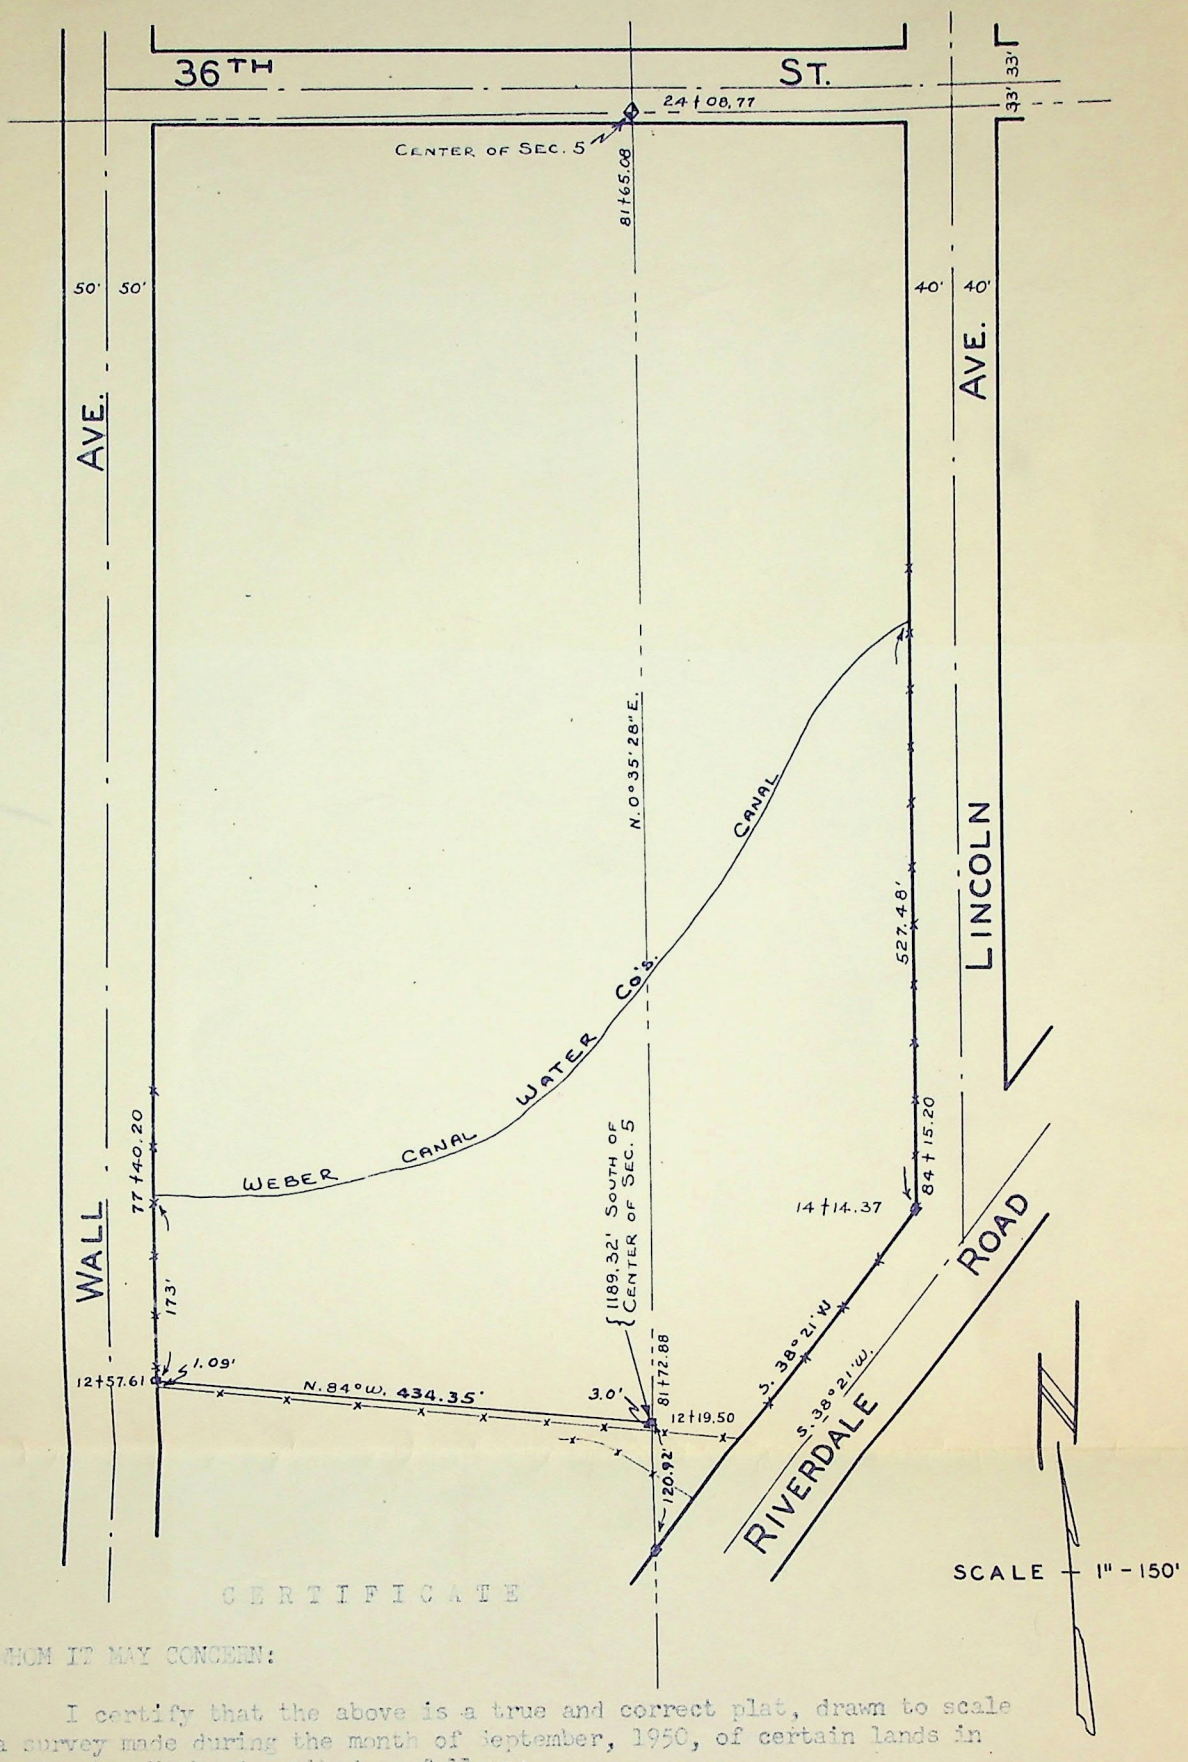

CERTIFICATE

TO WHOM IT MAY CONCERN:

I certify that the above is a true and correct plat, drawn to scale of a survey made during the month of September, 1950, of certain lands in Weber County, Utah, described as follows:

A part of the South one-half of Section 5, Township 5 North, Range 1 West, Salt Lake Base and Meridian, United States Survey: Beginning at the intersection of the West property line of Lincoln Avenue and the North Bank of the Weber Canal Water Co's. Canal in Ogden, Utah; Running thence South 0 58' West along Lincoln Avenue to the North line of Riverdale Road; thence South 38 21' West along Riverdale Road to an intersection with the quarter Section line between the S.W. and S.E. quarters of said Section 5; thence North 0 35' 28" East along the quarter section line 120.92 feet to a point 1189.32 feet South of the center of said Section 5; thence North 84 West 434.35 feet to the East line of Wall Avenue; thence North 0 58' East 173 feet to the North Bank of said Weber canal; thence Northeasterly along the North bank of said canal to the point of beginning.

Dated this 4th day of October, 1950 at Ogden, Utah.

Byron E. McGregor

State of Utah Surveyor's licence No. 1209